FINAL SURVEY	BY	DATE
NOTE BOOK	SURVEYED	
NO.	PLOTTED	
	TEMPLATE	
	AREAS	
	AREAS CHECKED	

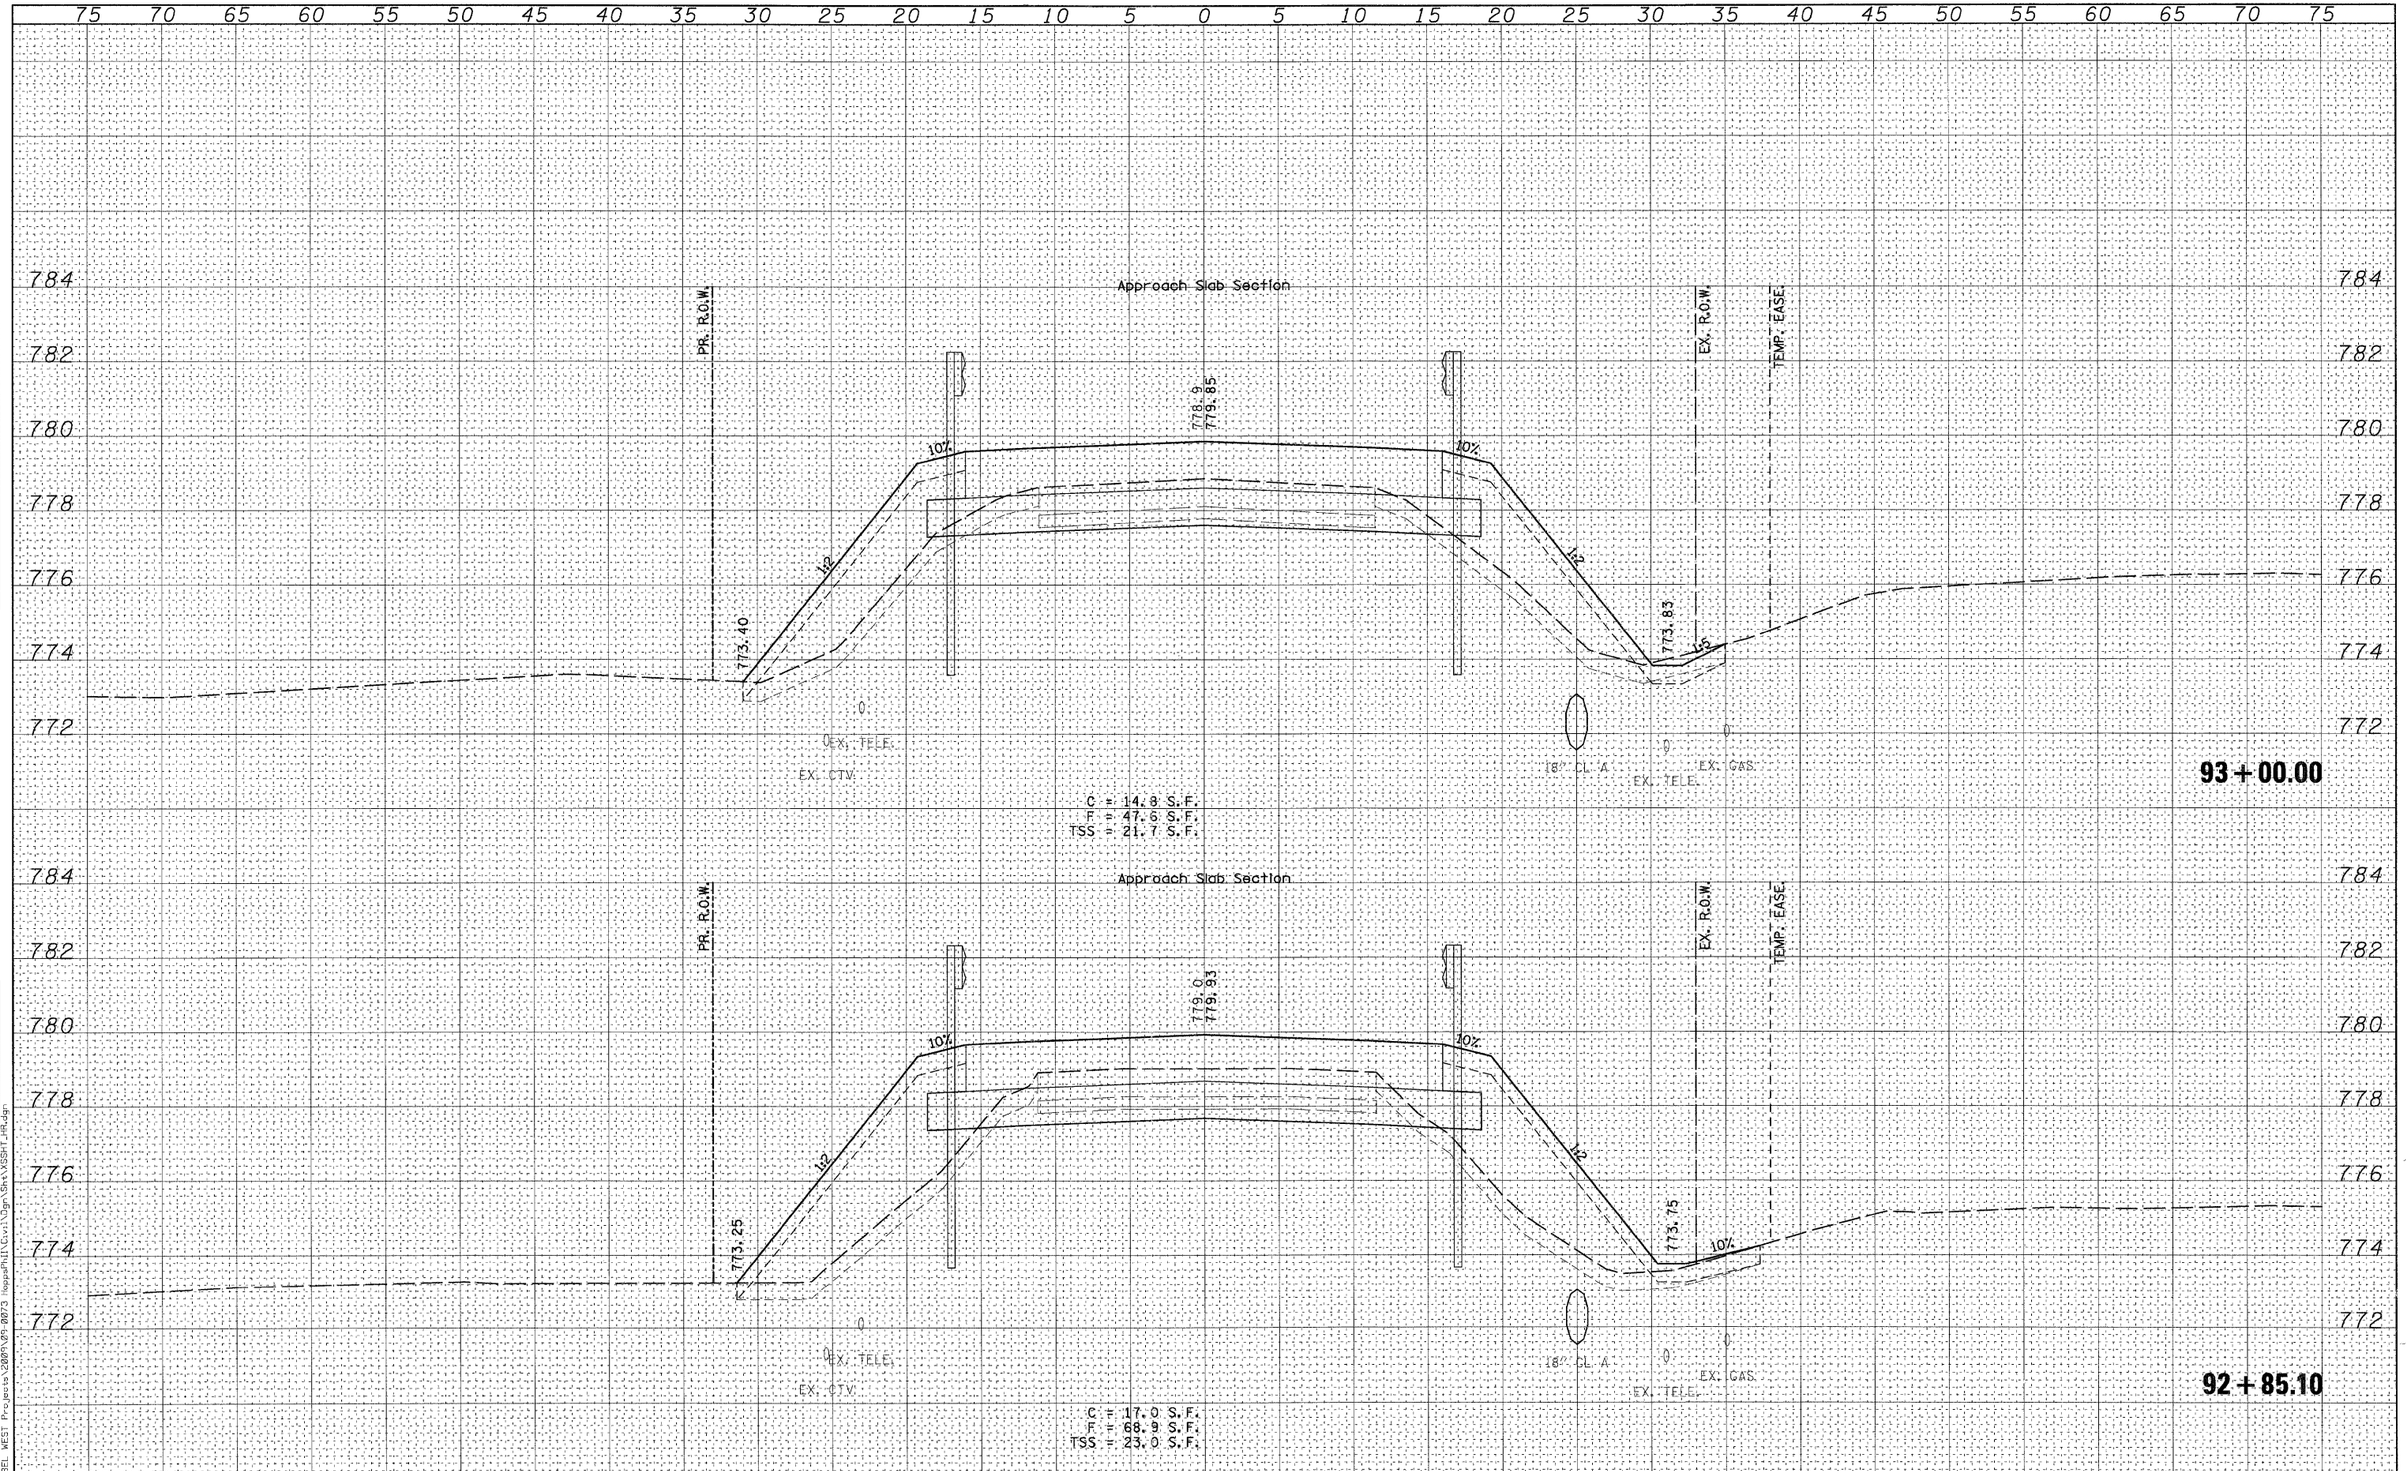

ORIGINAL SURVEY	BY	DATE
NOTE BOOK	SURVEYED	
NO.	PLOTTED	
	TEMPLATE	
	AREAS	
	AREAS CHECKED	

FILE NAME = P:\CABEL WEST Projects\2009\09-00173 Hopps Rd\Civil\Dgn\Sht\XSSHT_JRR.dgn

WILLS BURKE KELSEY ASSOCIATES LTD. 116 West Main Street, Suite 201 St. Charles, Illinois 60174			
USER NAME = nparris	DESIGNED - KMA	REVISED -	
	DRAWN - NDP	REVISED -	
PLOT SCALE =	CHECKED - RPD	REVISED -	
PLOT DATE = 12/16/2011	DATE - 12/19/11	REVISED -	

STATE OF ILLINOIS
DEPARTMENT OF TRANSPORTATION

CROSS SECTIONS
HOPPS ROAD

SCALE: | SHEET NO. OF 80 SHEETS | STA. 92+85.10 | TO STA. 93+00.00

T.R. RTE.	SECTION	COUNTY	TOTAL SHEETS	SHEET NO.
2442	04-08107-00-BR	KANE	80	73
		CONTRACT NO.63644		
FED. ROAD DIST. NO.	ILLINOIS	FED. AID PROJECT		