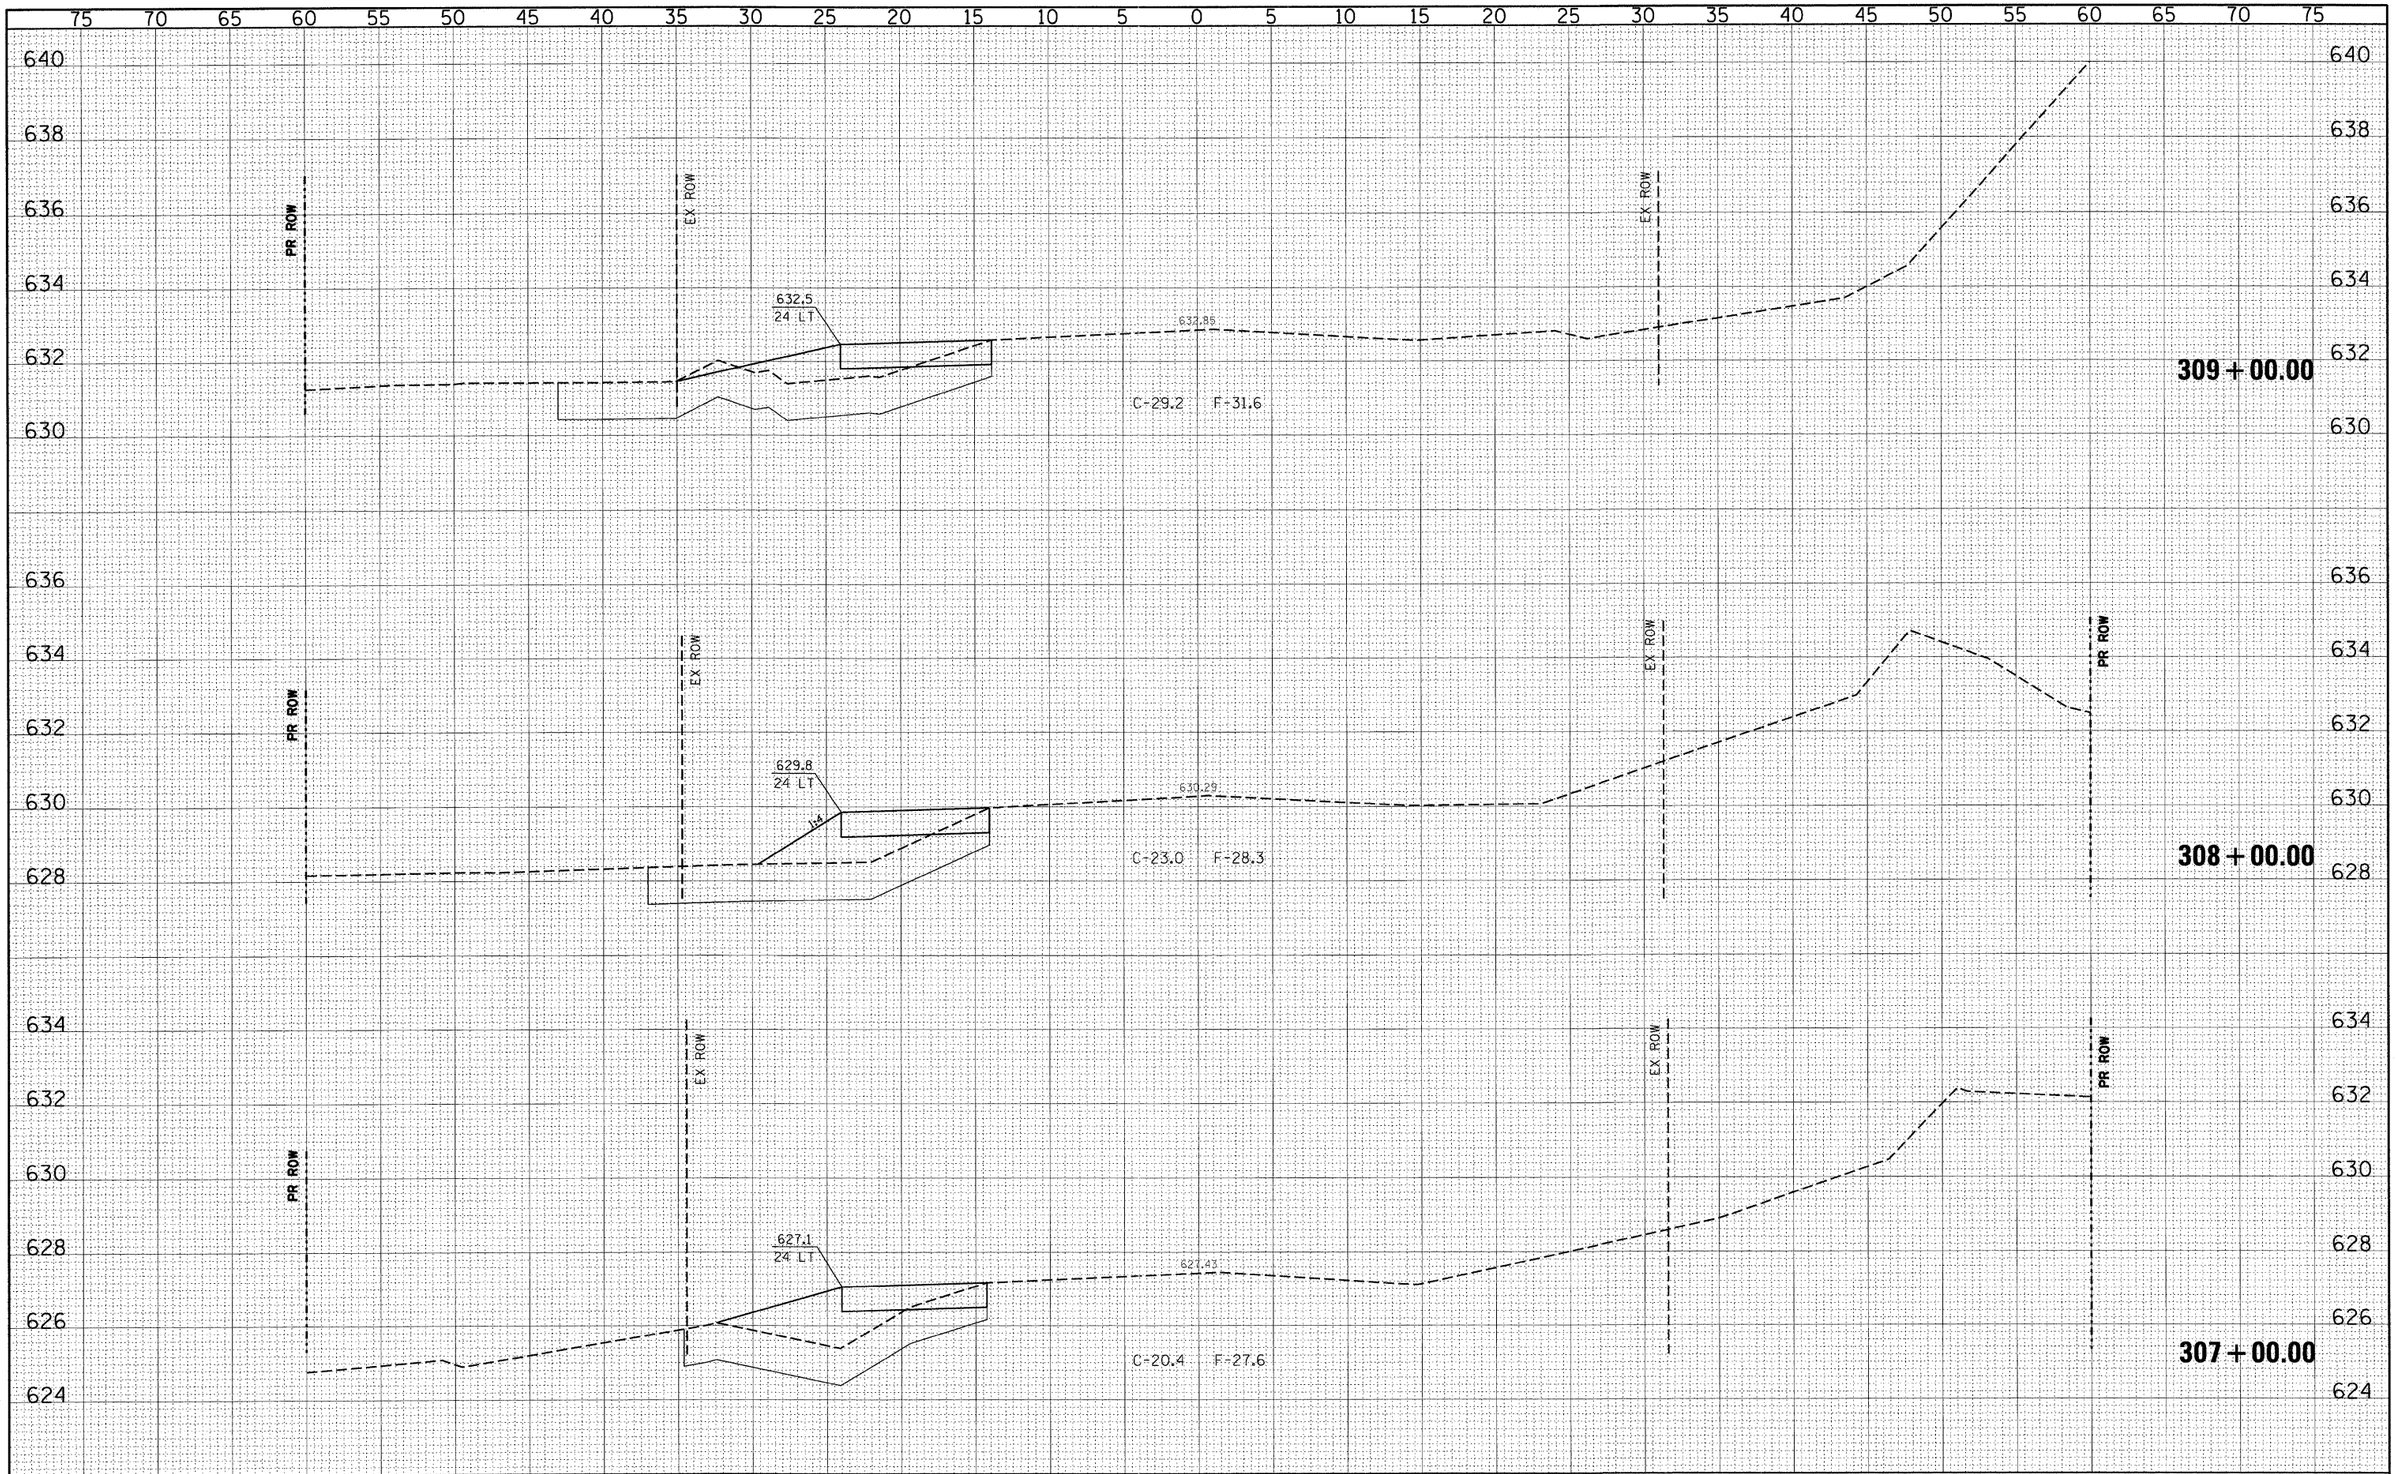

FINAL SURVEY		BY	DATE
NOTE BOOK	SURVEYED		
	PLOTTED		
	TEMPLATE		
	AREAS		
NO.	AREAS CHECKED		

ORIGINAL SURVEY		BY	DATE
NOTE BOOK	SURVEYED		
	PLOTTED		
	TEMPLATE		
	AREAS		
NO.	AREAS CHECKED		

FILE NAME = p:\070116\cad\phase 2\dwg\070116-sxs-119th staging.dgn	USER NAME = $USER$	DESIGNED - CM	REVISED -
		DRAWN - JM	REVISED -
	PLOT SCALE = $SCALE$	CHECKED - CM	REVISED -
	PLOT DATE = 12/20/2011	DATE - MAY 2009	REVISED -

STATE OF ILLINOIS
DEPARTMENT OF TRANSPORTATION

HLR

SCALE:1"=5'H 1"=2'V

PRE-STAGE CROSS SECTIONS – 119TH STREET

PLAINFIELD NAPERVILLE RD AT 119TH ST /RODEO DR

SHEET NO. 7 OF 12 SHEETS | STA. 307+00.00 TO STA. 309+00.00

F.A.U RTE.	SECTION	COUNTY	TOTAL SHEETS	SHEET NO.
324	04-00036-22-TL	WILL	152	87

CONTRACT NO. 63671

ILLINOIS FED. AID PROJECT