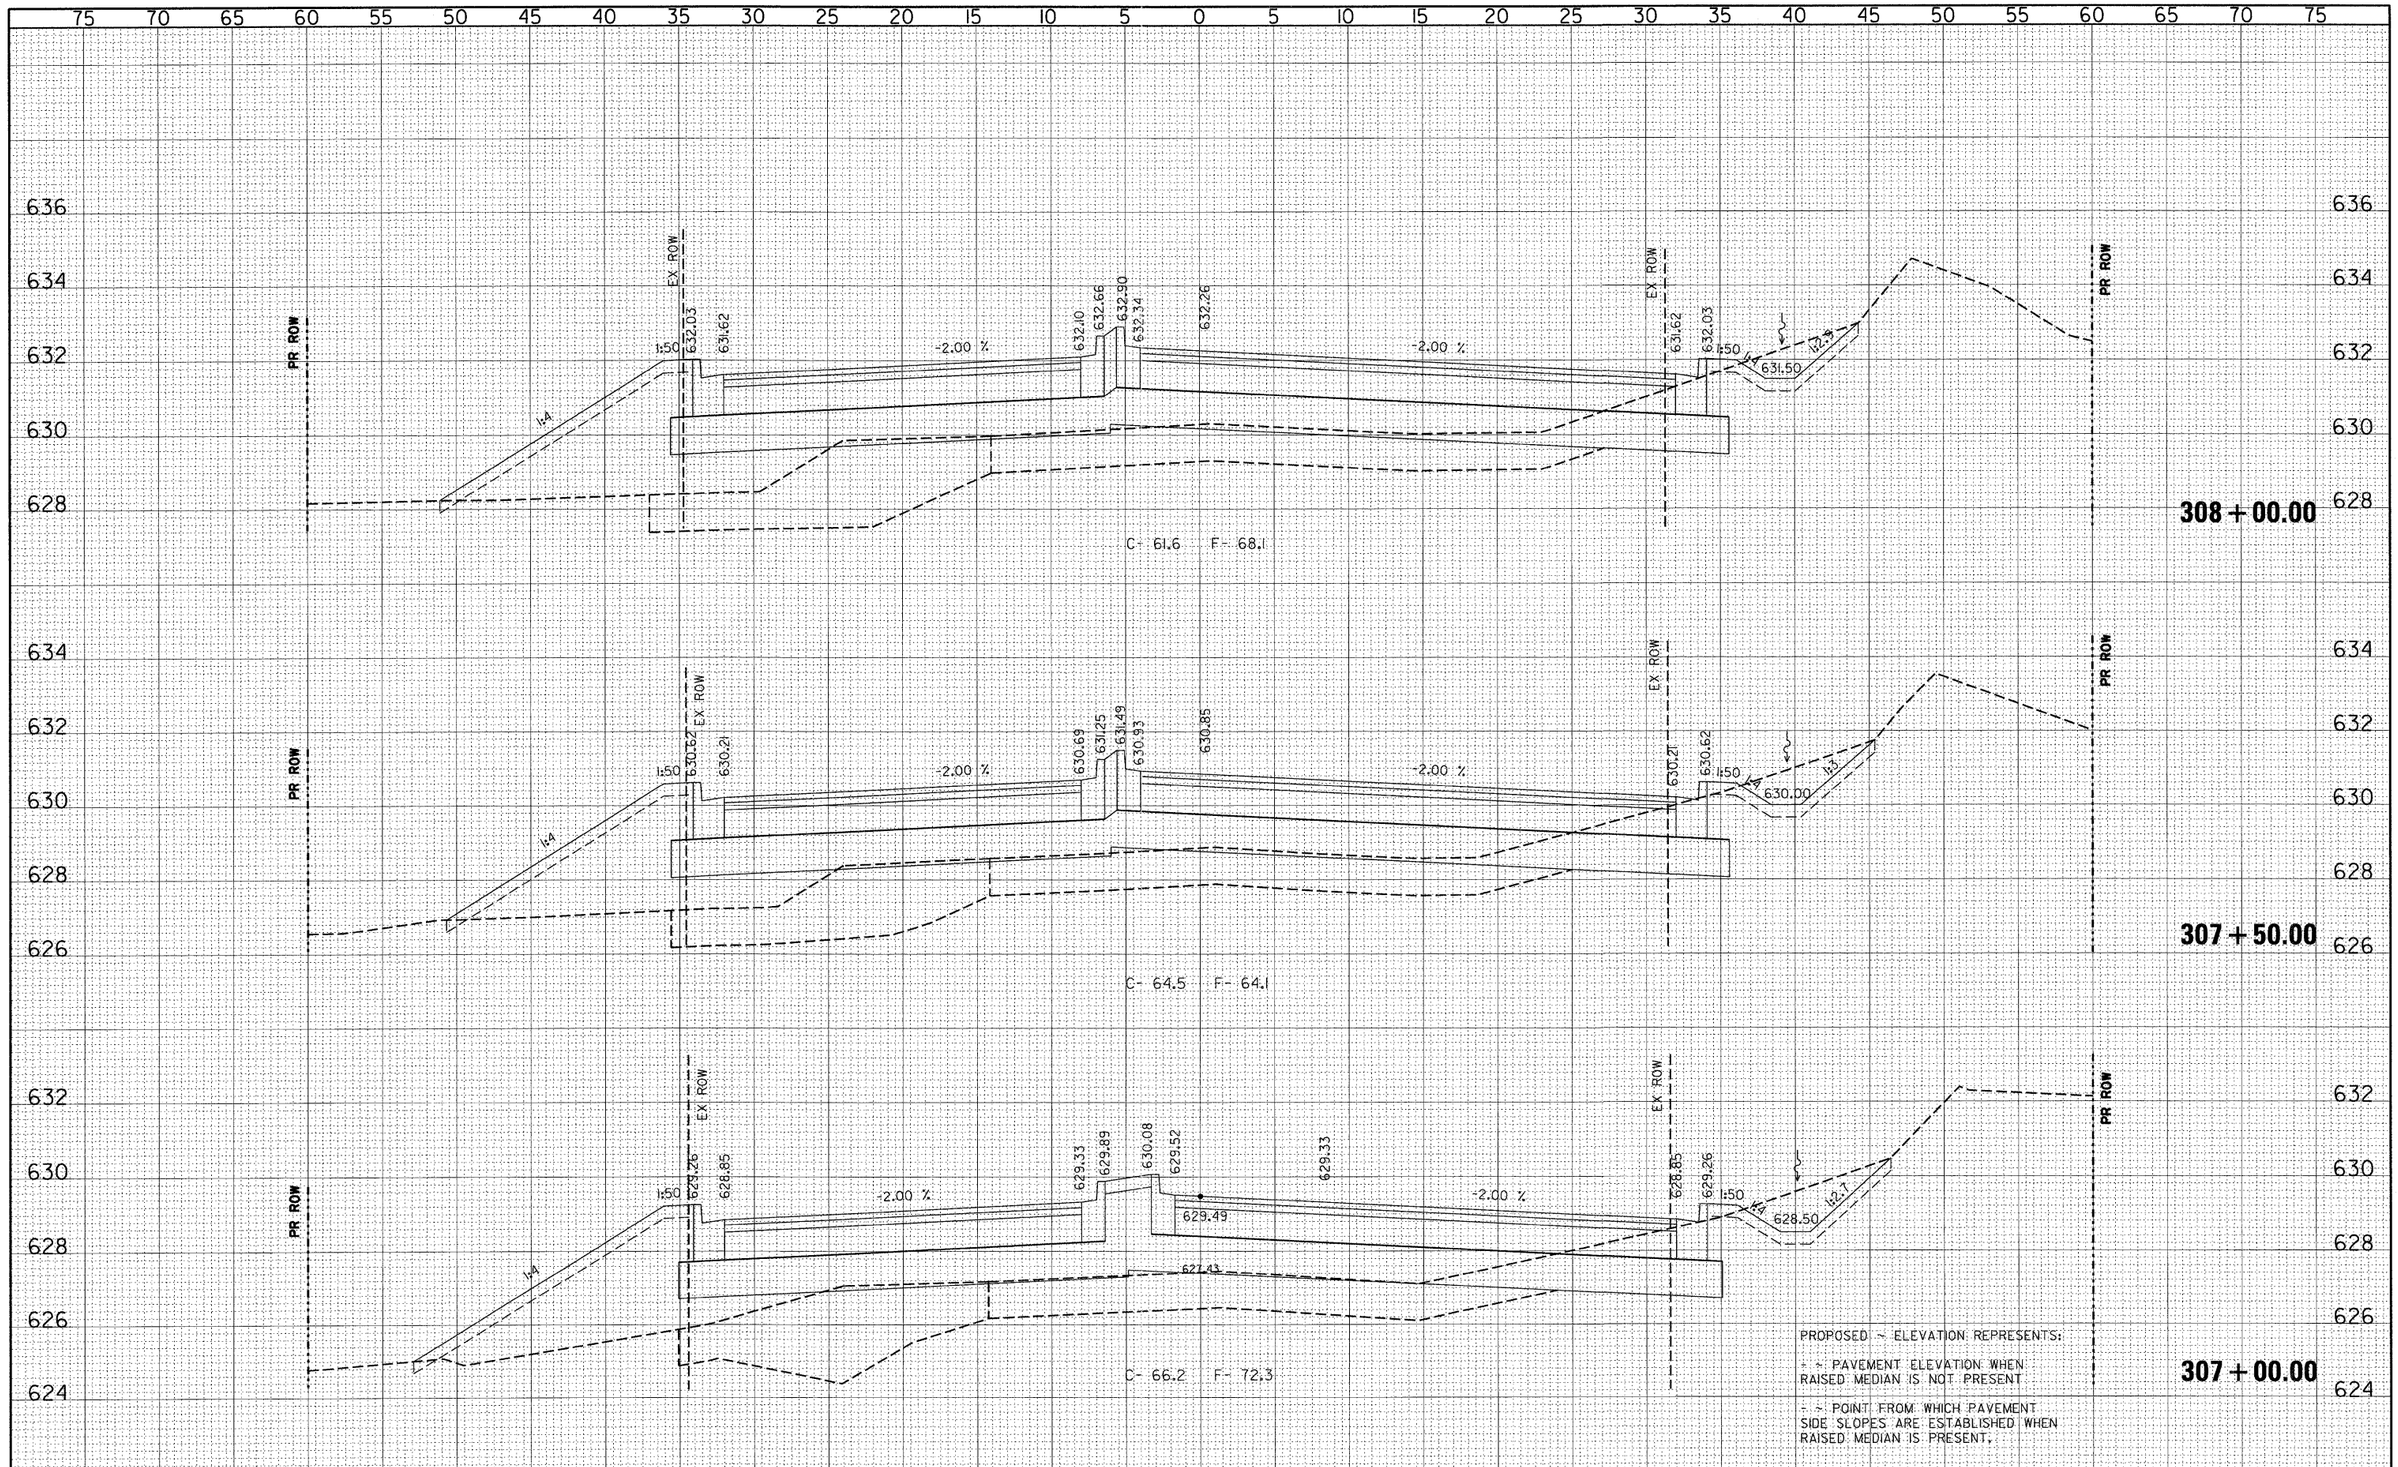

FINAL SURVEY	BY	DATE
SURVEYED		
PLOTTED		
TEMPLATE		
AREAS		
AREAS CHECKED		
NOTE BOOK NO.		

ORIGINAL SURVEY	BY	DATE
SURVEYED		
PLOTTED		
TEMPLATE		
AREAS		
AREAS CHECKED		
NOTE BOOK NO.		

FILE NAME = p:\070116\cad\phase 2\dwg\070116-sxs-119th.dgn	USER NAME = $USER$	DESIGNED - CM	REVISED -
		DRAWN - JM	REVISED -
	PLOT SCALE = $SCALE$	CHECKED - CM	REVISED -
	PLOT DATE = 12/20/2011	DATE - MAY 2009	REVISED -

STATE OF ILLINOIS
DEPARTMENT OF TRANSPORTATION

HLR

SCALE: H=5'H V=2'V

CROSS SECTIONS – 119th STREET

PLAINFIELD NAPERVILLE RD AT 119TH ST /RODEO DR

SHEET NO. 15 OF 30 SHEETS | STA. 307+00.00 TO STA. 308+00.00

F.A.U RTE.	SECTION	COUNTY	TOTAL SHEETS	SHEET NO.
324	04-00036-22-TL	WILL	152	137

CONTRACT NO. 63671

ILLINOIS | FED. AID PROJECT