LEGEND

- WORK AREA
- DRUMS WITH STEADY BURNING MONO-DIRECTIONAL LIGHTS AT 50' C-C IN TAPERS AND 100' C-C IN TANGENTS
- SIGN ON PORTABLE OR PERMANENT SUPPORT
- FLAGGER WITH TRAFFIC CONTROL SIGN
- BARRICADE OR DRUM WITH FLASHING LIGHT
- TYPE III BARRICADE WITH FLASHING LIGHTS
- DIRECTION INDICATOR BARRICADE WITH STEADY BURN MONODIRECTIONAL LIGHT
- DIRECTION OF TRAFFIC
- ARROW BOARD
- TEMPORARY PAVEMENT

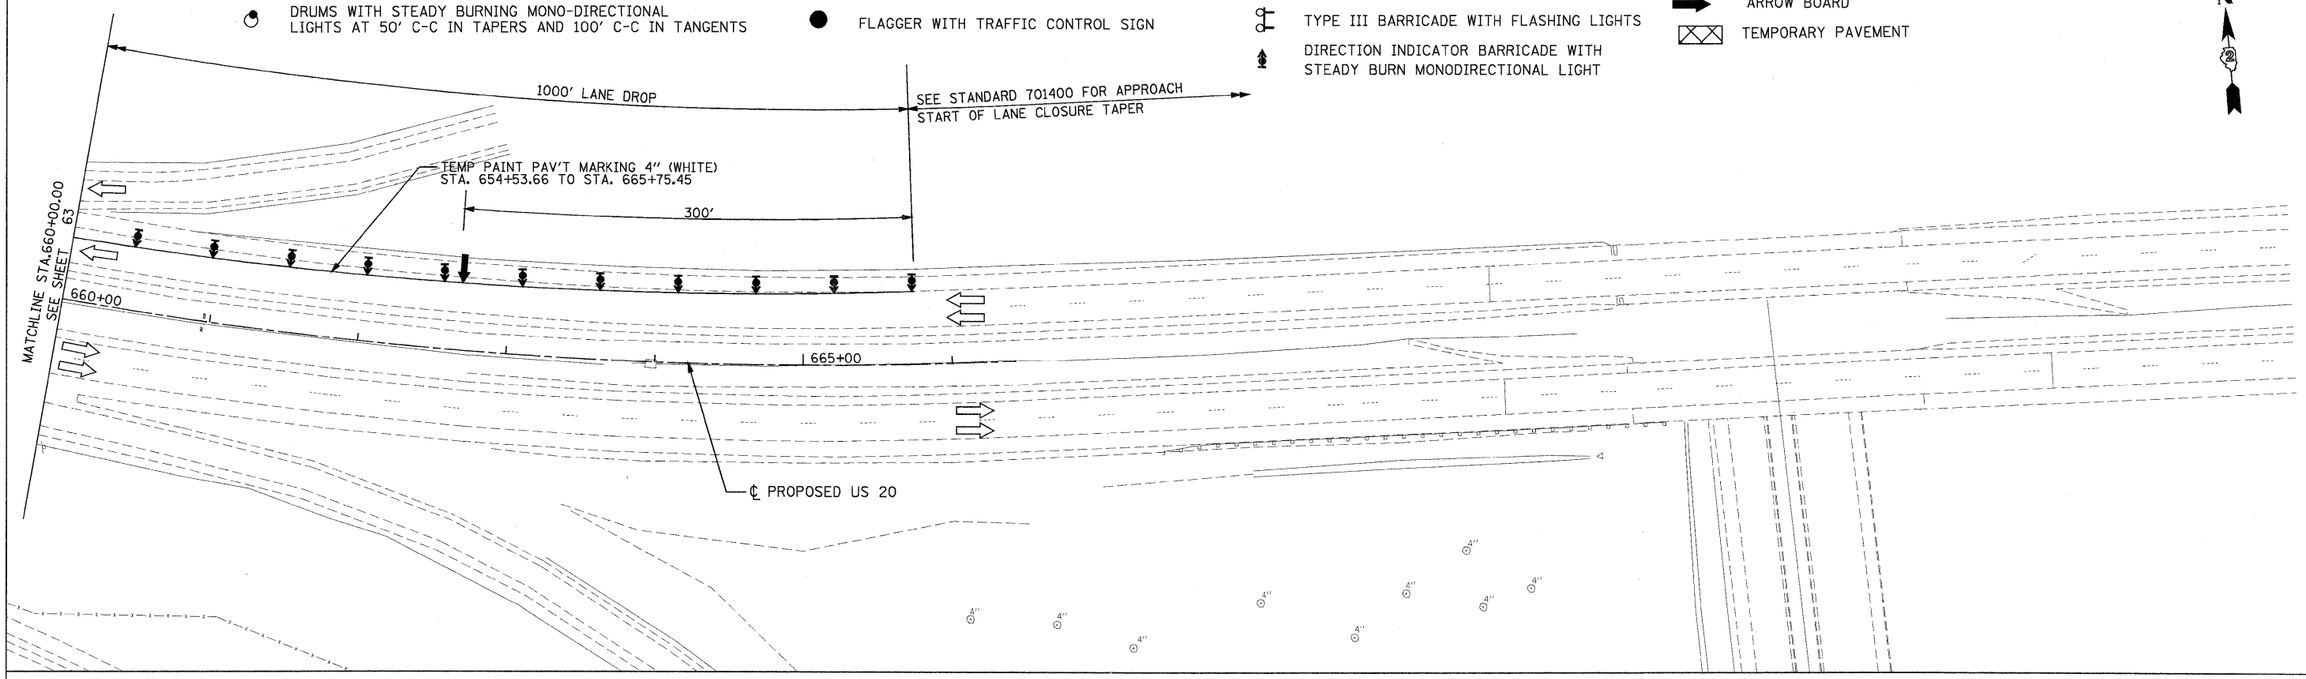

PARSONS BRINCKERHOFF 230 West Monroe St.,Suite 900 Chicago, IL 60606,(312) 782-8150	USER NAME = MMS	DESIGNED - MMS	REVISED -	**STATE OF ILLINOIS DEPARTMENT OF TRANSPORTATION**	TRAFFIC CONTOL AND STAGING STAGE I	F.A. RTE.	SECTION	COUNTY	TOTAL SHEETS / SHEET NO.
		DRAWN - MMS	REVISED -			301	177-2-1	STEPHENSON	211 / 64
	PLOT SCALE = 50.00 '/ IN.	CHECKED - RMH	REVISED -			FINAL SUBMITTAL		CONTRACT NO. 64860	
	PLOT DATE = 9/28/11	DATE - $CH DATE$	REVISED -		SCALE:1"=50' / SHEET NO. 8 OF 8 SHEETS / STA. 660+00.00 TO STA. 666+41.00	ILLINOIS	FED. AID PROJECT P-92-014-03		

T:\USR\HA\Civil\PAV_Plans\20PAVstg08.dgn