PLAN
SURVEYED
PLOTTED
NOTE BOOK
NO.
ALIGNMENT CHECKED
RT. OF WAY CHECKED
CAD FILE NAME
BY
DATE

PROFILE
SURVEYED
PLOTTED
NOTE BOOK
NO.
GRADES CHECKED
BM. NOTED
STRUCTURE NOTATNS CHKD
BY
DATE

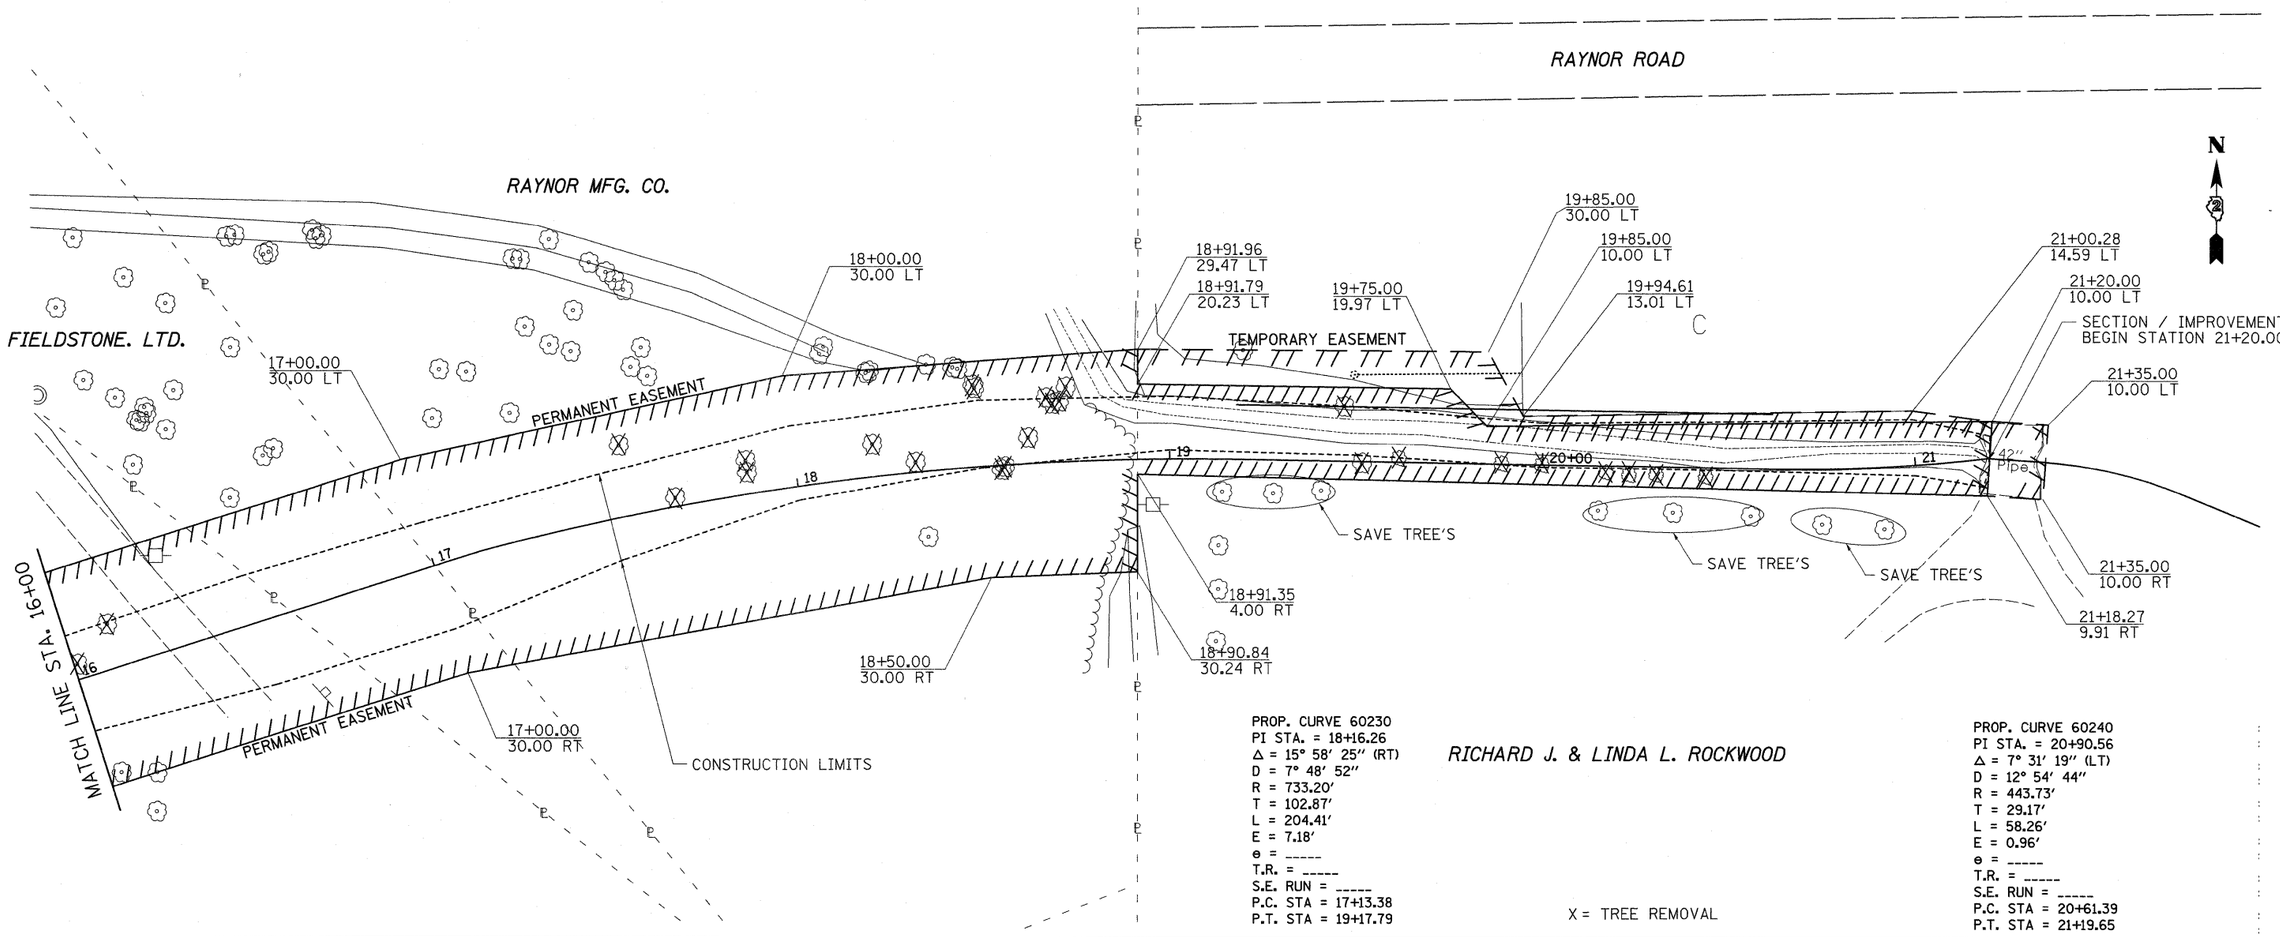

PROP. CURVE 60230
PI STA. = 18+16.26
Δ = 15° 58′ 25″ (RT)
D = 7° 48′ 52″
R = 733.20′
T = 102.87′
L = 204.41′
E = 7.18′
e = -----
T.R. = -----
S.E. RUN = -----
P.C. STA = 17+13.38
P.T. STA = 19+17.79

RICHARD J. & LINDA L. ROCKWOOD

PROP. CURVE 60240
PI STA. = 20+90.56
Δ = 7° 31′ 19″ (LT)
D = 12° 54′ 44″
R = 443.73′
T = 29.17′
L = 58.26′
E = 0.96′
e = -----
T.R. = -----
S.E. RUN = -----
P.C. STA = 20+61.39
P.T. STA = 21+19.65

X = TREE REMOVAL

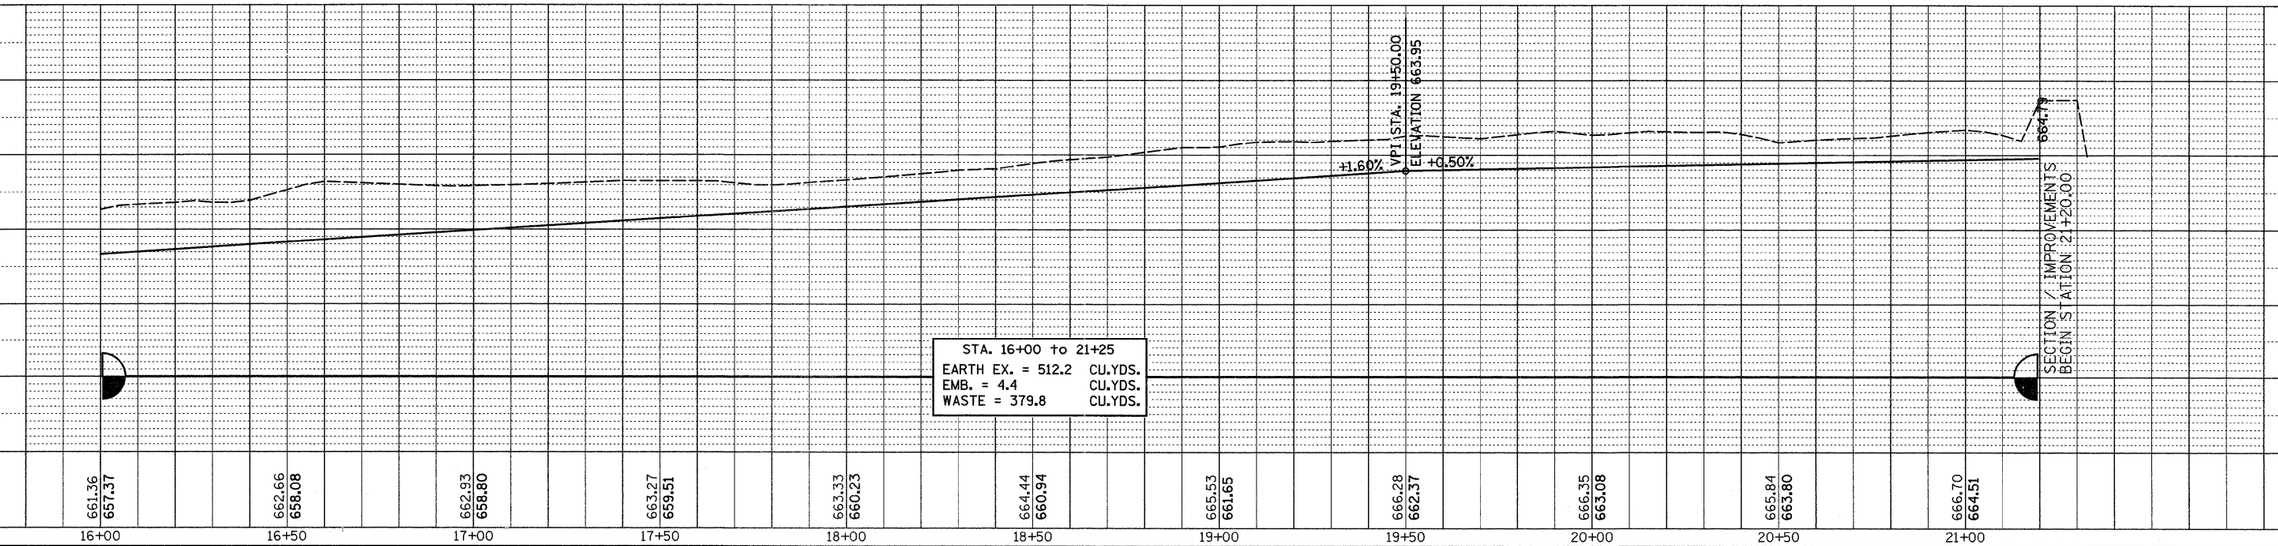

STA. 16+00 to 21+25

EARTH EX. =	512.2	CU.YDS.
EMB. =	4.4	CU.YDS.
WASTE =	379.8	CU.YDS.

FILE NAME = c:\pw_work\pwidot\ankneyde\d0130575\D212807-sht-plnprf.dgn	USER NAME = ankneyde	DESIGNED -	REVISED -
		DRAWN -	REVISED -
	PLOT SCALE = 20.0000 ′ / in.	CHECKED -	REVISED -
	PLOT DATE = Wed Dec 07 13:31:57 2011	DATE -	REVISED -

STATE OF ILLINOIS
DEPARTMENT OF TRANSPORTATION

PLAN & PROFILE SHEETS

SCALE: | SHEET NO. OF SHEETS | STA. | TO STA.

F.A.P RTE.	SECTION	COUNTY	TOTAL SHEETS	SHEET NO.
742	39M-2	LEE	25	13
		CONTRACT NO. 64D77		
	ILLINOIS FED. AID PROJECT			