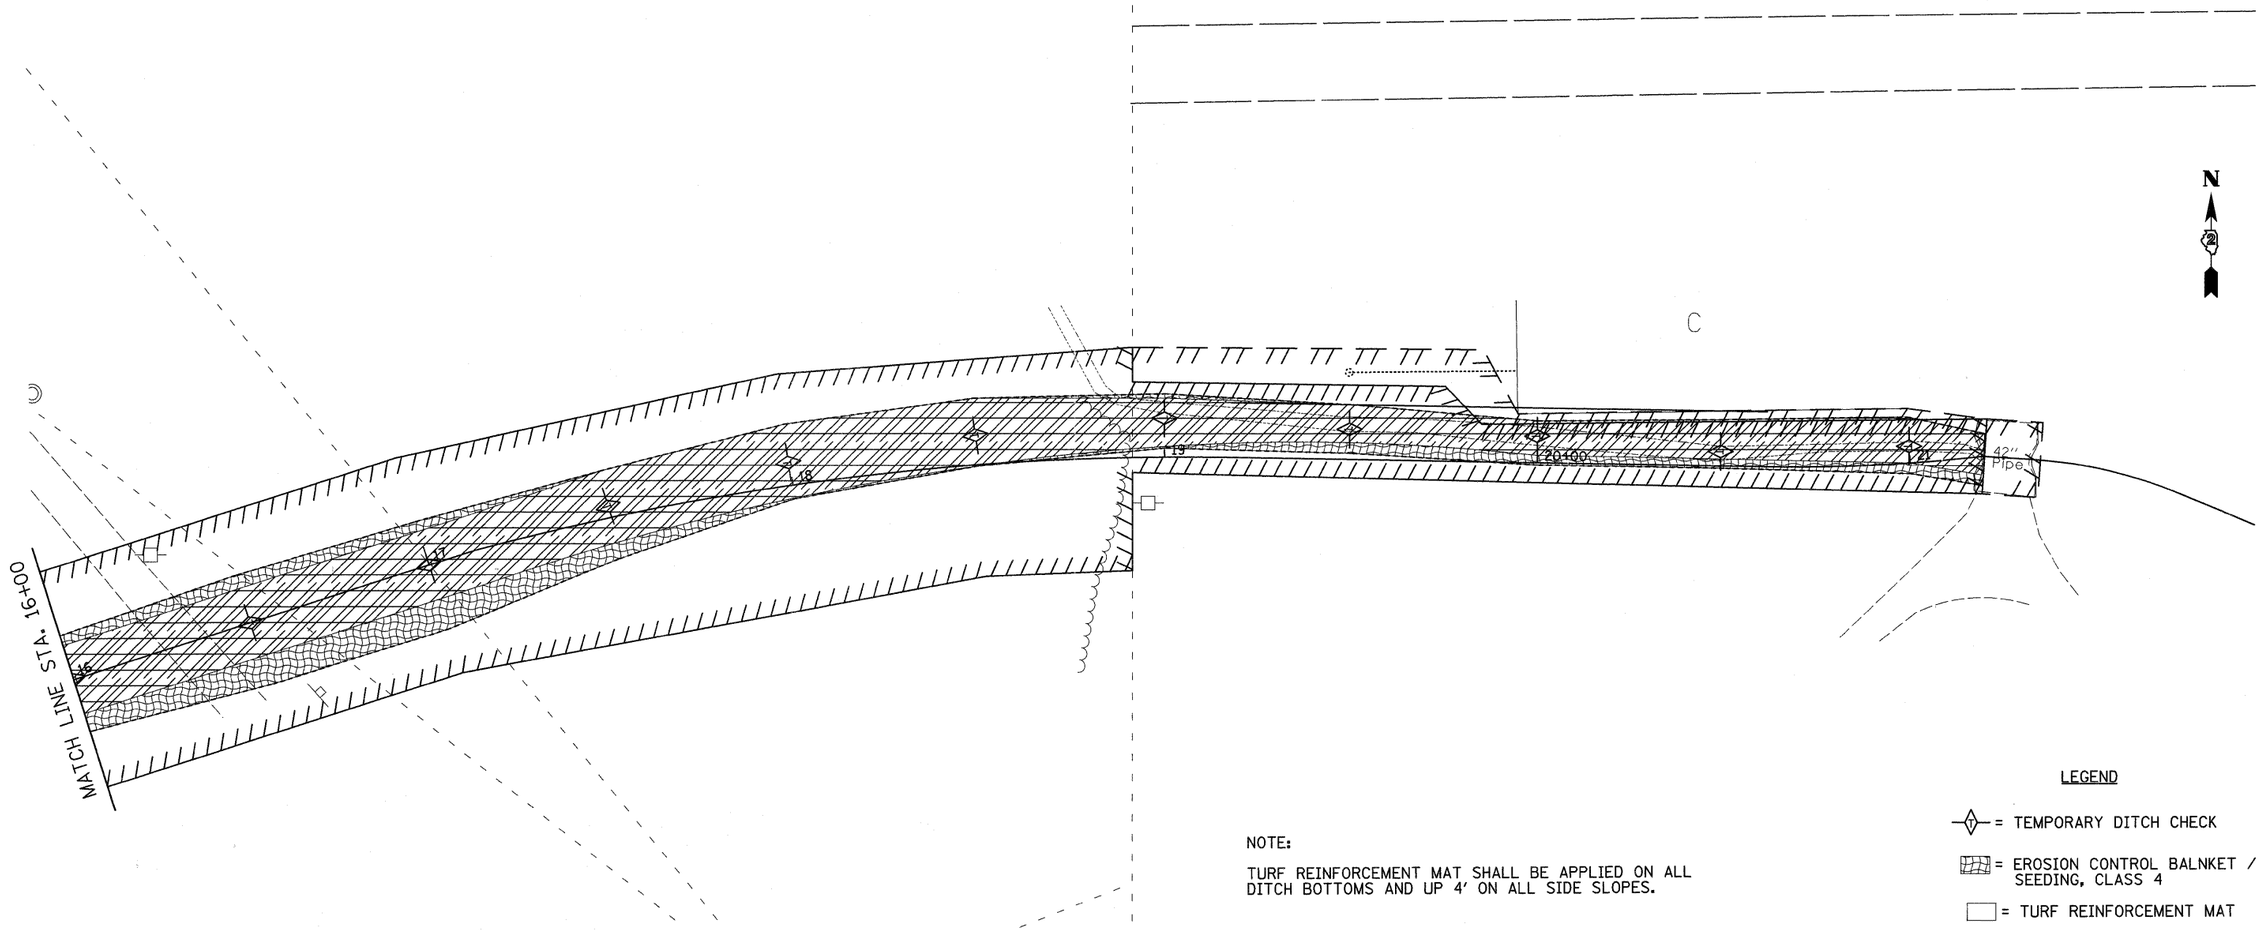

LEGEND

= TEMPORARY DITCH CHECK

= EROSION CONTROL BALNKET / SEEDING, CLASS 4

= TURF REINFORCEMENT MAT

NOTE:

TURF REINFORCEMENT MAT SHALL BE APPLIED ON ALL DITCH BOTTOMS AND UP 4' ON ALL SIDE SLOPES.

PLAN
SURVEYED DATE
PLOTTED BY
ALIGNMENT CHECKED
RT. OF WAY CHECKED
NOTE BOOK
NO.
LAND FILE NAME

PROFILE
SURVEYED DATE
PLOTTED BY
GRADES CHECKED
B.M. NOTED
STRUCTURE NOTATNS CHKD
NOTE BOOK
NO.

FILE NAME = c:\pw_work\pwidot\ankneyde\d0130575\D212807-sht-plnprf.dgn	USER NAME = ankneyde	DESIGNED -	REVISED -
		DRAWN -	REVISED -
	PLOT SCALE = 20.0000 ' / in.	CHECKED -	REVISED -
	PLOT DATE = Wed Dec 07 13:32:00 2011	DATE -	REVISED -

STATE OF ILLINOIS
DEPARTMENT OF TRANSPORTATION

EROSION CONTROL SHEETS

SCALE: | SHEET NO. OF SHEETS | STA. | TO STA.

F.A.P RTE.	SECTION	COUNTY	TOTAL SHEETS	SHEET NO.
742	39M-2	LEE	25	15
		CONTRACT NO. 64D77		
	ILLINOIS	FED. AID PROJECT		