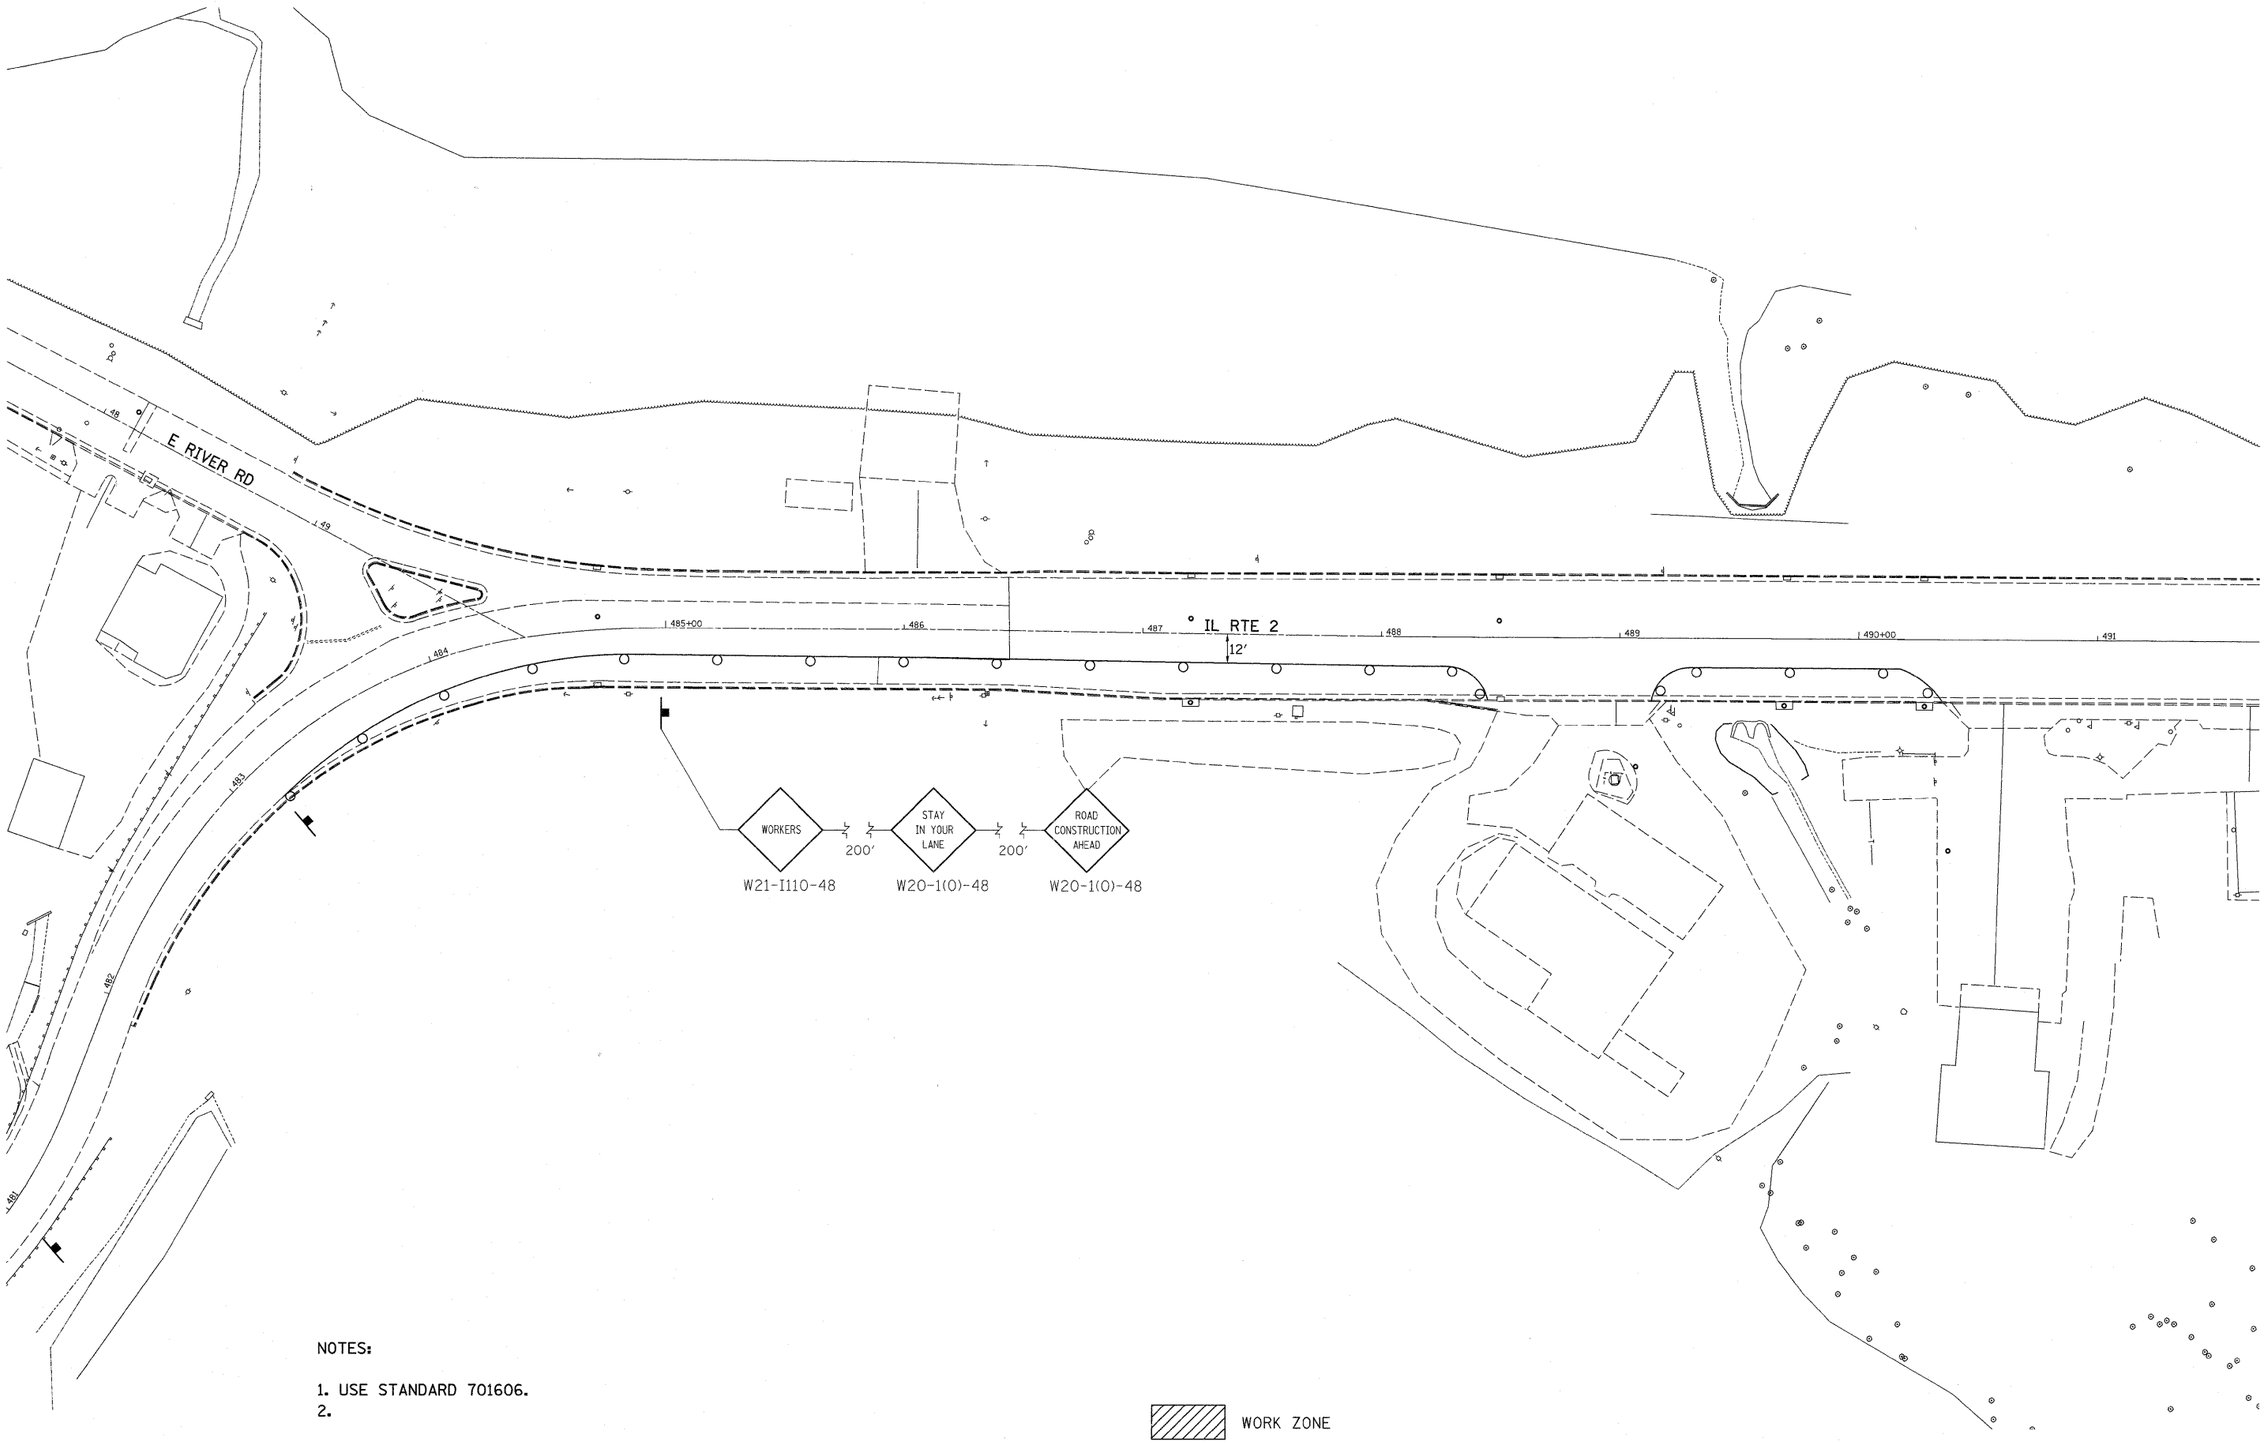

NOTES:

1. USE STANDARD 701606.
2.

WORK ZONE

FILE NAME = c:\pw_work\pwidot\ankneyde\d0130575\D212807-sht-plnprf.dgn	USER NAME = ankneyde	DESIGNED -	REVISED -
		DRAWN -	REVISED -
	PLOT SCALE = 20.0000 ' / in.	CHECKED -	REVISED -
	PLOT DATE = Wed Dec 07 13:31:59 2011	DATE -	REVISED -

STATE OF ILLINOIS
DEPARTMENT OF TRANSPORTATION

LANE CLOSURE DETAIL

SCALE: | SHEET OF SHEETS | STA. | TO STA.

F.A. RTE.	SECTION	COUNTY	TOTAL SHEETS	SHEET NO.
742	39M-2	LEE	25	16
		CONTRACT NO. 64D77		
	ILLINOIS	FED. AID PROJECT		