FINAL SURVEY	BY	DATE
SURVEYED		
PLOTTED		
TOPO DATE		
NOTE BOOK		
AREAS		
NO.	AREAS CHECKED	

ORIGINAL SURVEY	BY	DATE
SURVEYED		
PLOTTED		
PLANIMETER		
NOTE BOOK	AS	
NO.	AREAS CHECKED	

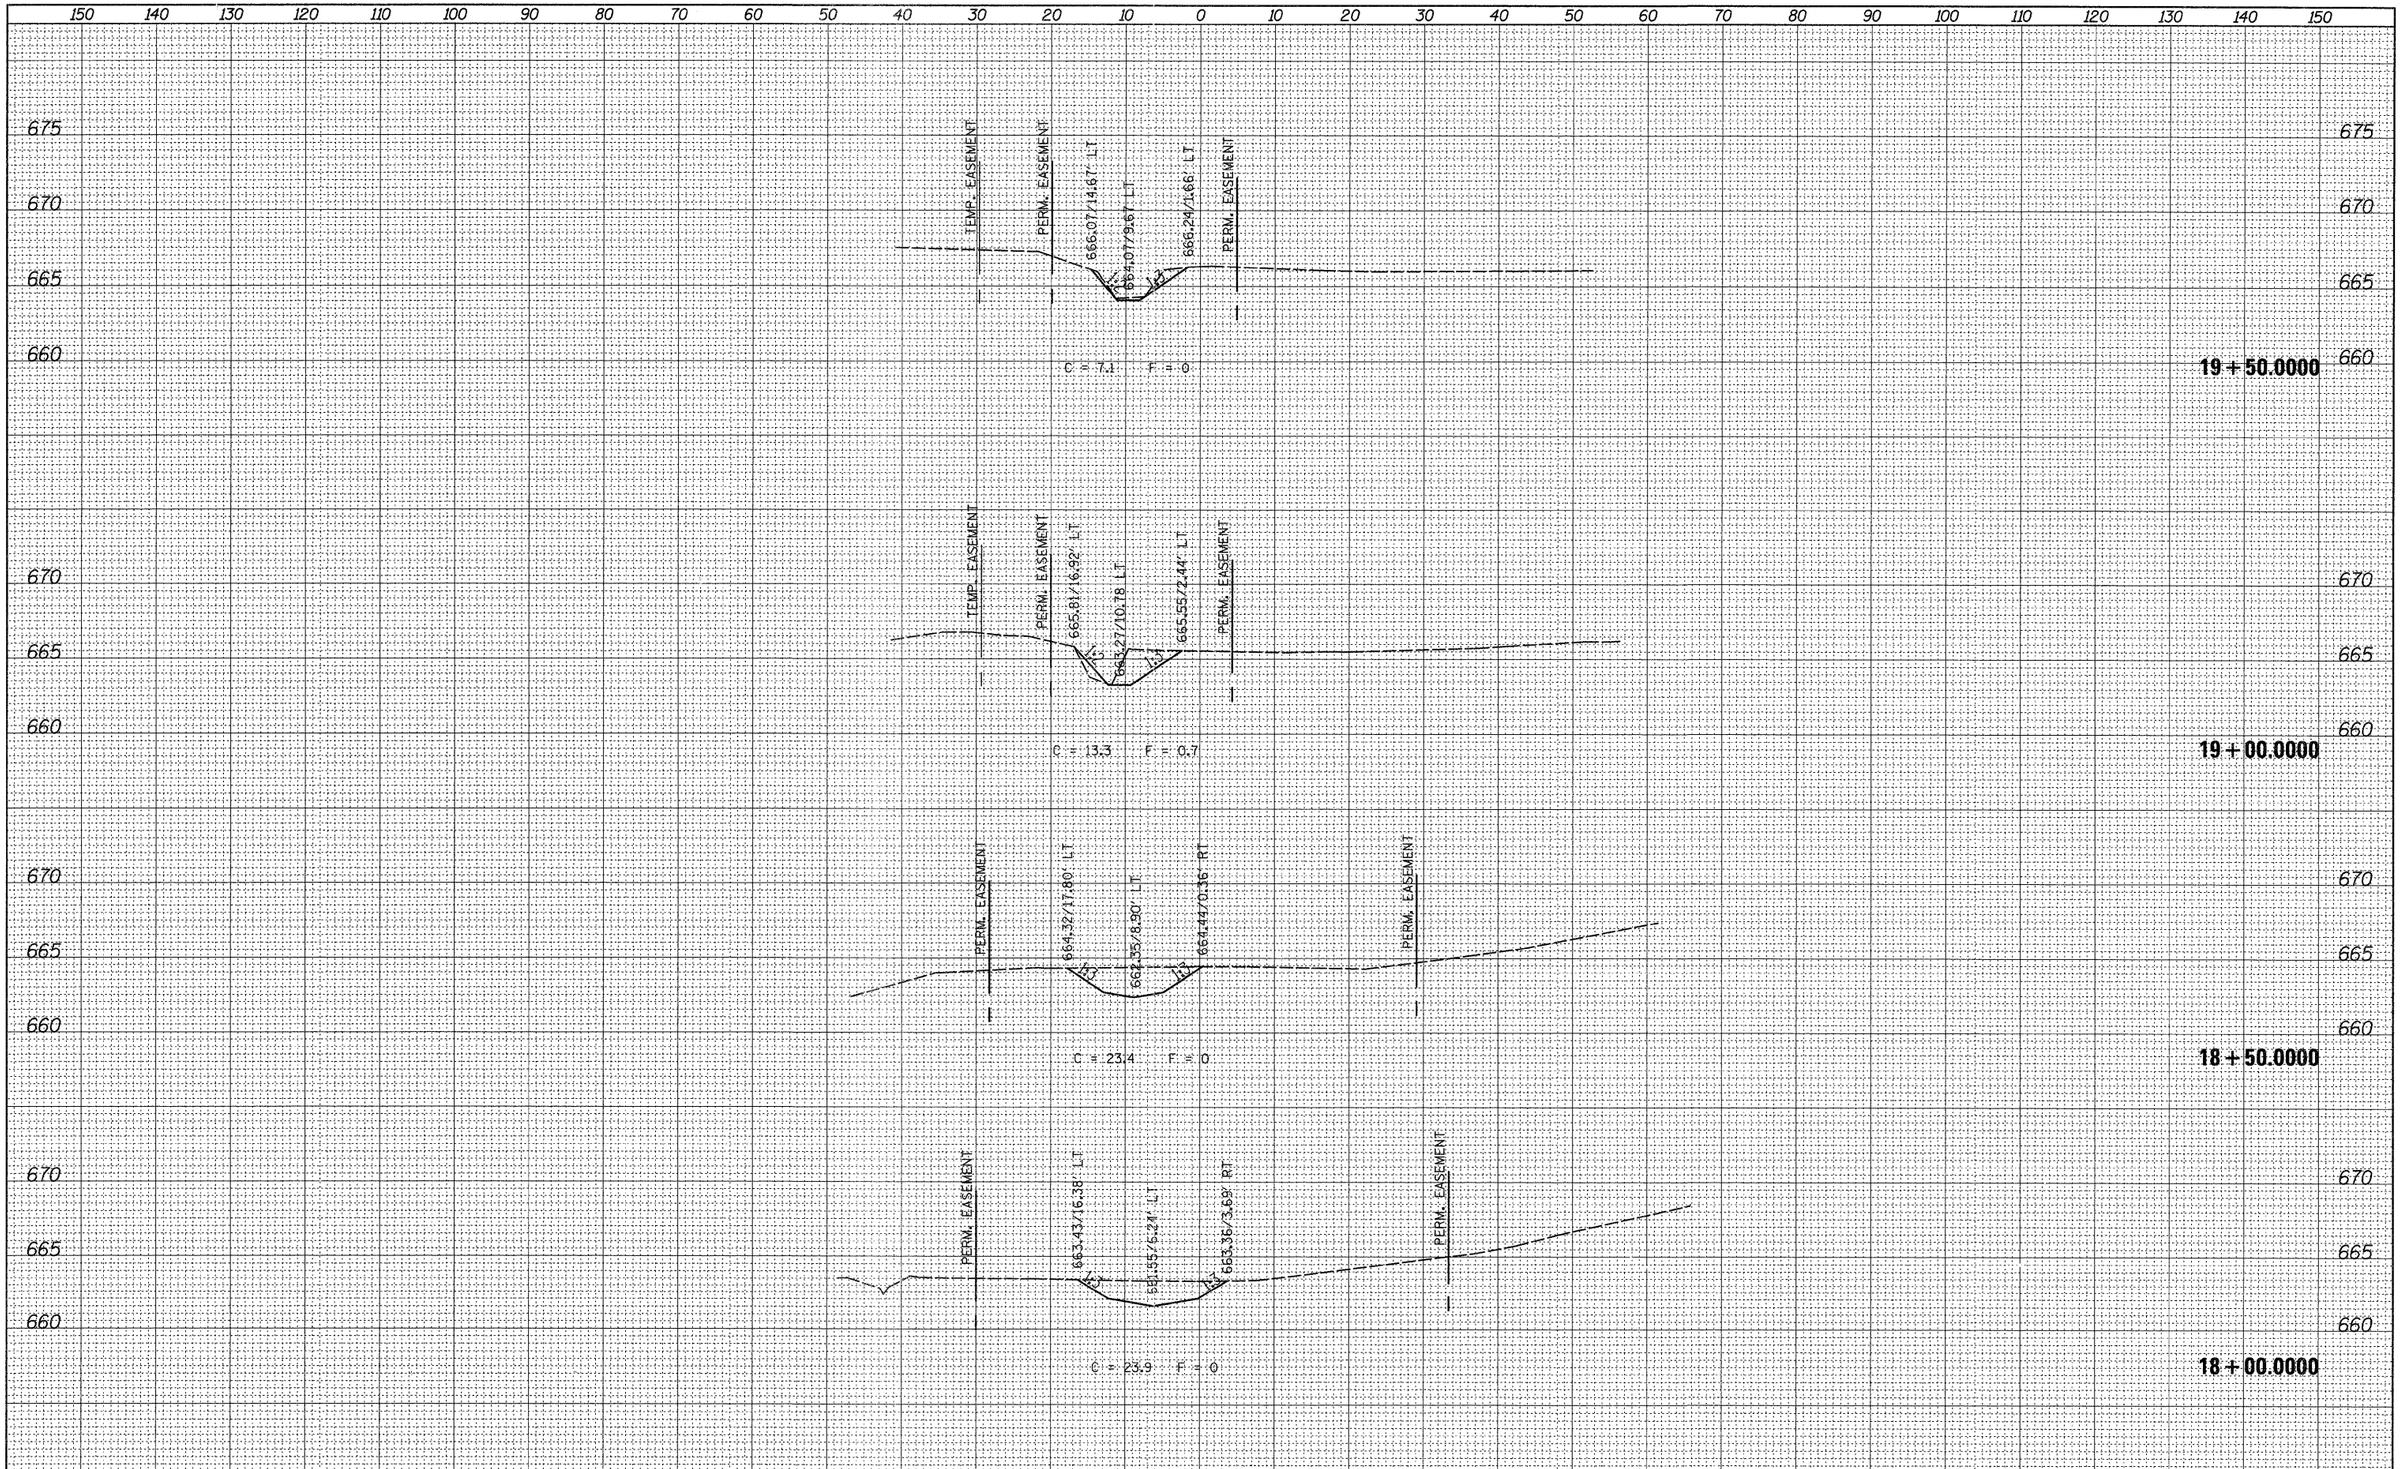

FILE NAME =	USER NAME = ankneyde	DESIGNED -	REVISED -
c:\pw_work\pwidot\ankneyde\d0130551\D12807-xsc_ml.dgn		DRAWN -	REVISED -
	PLOT SCALE = 10.0000 ' / in.	CHECKED -	REVISED -
	PLOT DATE = Wed Dec 07 13:40:32 2011	DATE -	REVISED -

STATE OF ILLINOIS
DEPARTMENT OF TRANSPORTATION

CROSS SECTIONS

SCALE: | SHEET NO. OF SHEETS | STA. 18+00.0000 TO STA. 19+50.0000

F.A.P RTE.	SECTION	COUNTY	TOTAL SHEETS	SHEET NO.
742	39M-2	LEE	25	24
		CONTRACT NO. 64D77		
	ILLINOIS	FED. AID PROJECT		