STATE OF ILLINOIS
DEPARTMENT OF TRANSPORTATION

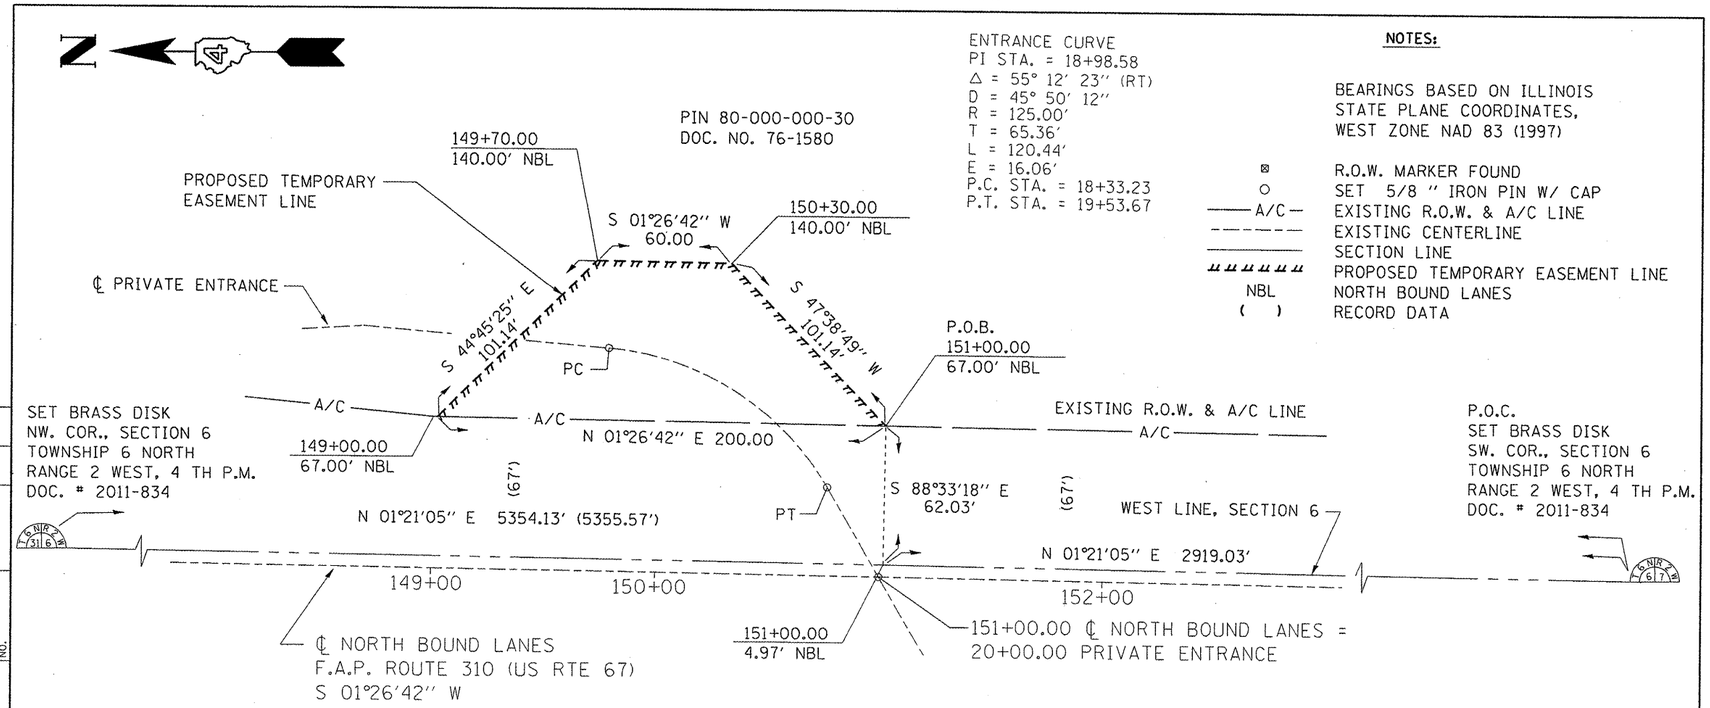

4ADC001-TE

BRUCE A. ENGNELL
VICTORIA R. ENGNELL

AREA = 9490 SQ. FT. +/-, 0.218 acres +/-

A PART OF THE NORTHWEST QUARTER OF

SECTION 6 TOWNSHIP 6 NORTH, RANGE 2 W, 4 TH PRINCIPAL MERIDIAN

MCDONOUGH COUNTY

TEMPORARY EASEMENT PLAT

F.A.P ROUTE 310 (US 67) CONSTRUCTION SECTION (38B-2)BR

SCALE: 1"= 50' DATE MAR. 2011 JOB NO. R-94-003-11

Signed Recorded BOOK PAGE DOCUMENT NO.

4ADC001TE

CATALOG NO. 033466-00	CONTACT NO. 68691		
DATE	BY		
COMPUTED	CHECKED	INKED	INK CHECKED
R.O.W. PLAT	NOTE BOOK	NO.	

FILE NAME = p:\07files\070286\phase2\cadd sheets\D468691-sht-rightofway01.dgn	USER NAME = seb	DESIGNED -	REVISED -
	PLOT SCALE = 103.1218 ' / IN.	DRAWN -	REVISED -
	PLOT DATE = 12/7/2011	CHECKED -	REVISED -
		DATE -	REVISED -

STATE OF ILLINOIS
DEPARTMENT OF TRANSPORTATION

RIGHT-OF-WAY PLANS

SCALE: 1"=50' | SHEET NO. 1 OF 2 SHEETS | STA. TO STA.

F.A.P. RTE.	SECTION	COUNTY	TOTAL SHEETS	SHEET NO.
310	(38B-2)BR	MCDONOUGH	130	48

CONTRACT NO. 68691

ILLINOIS FED. AID PROJECT