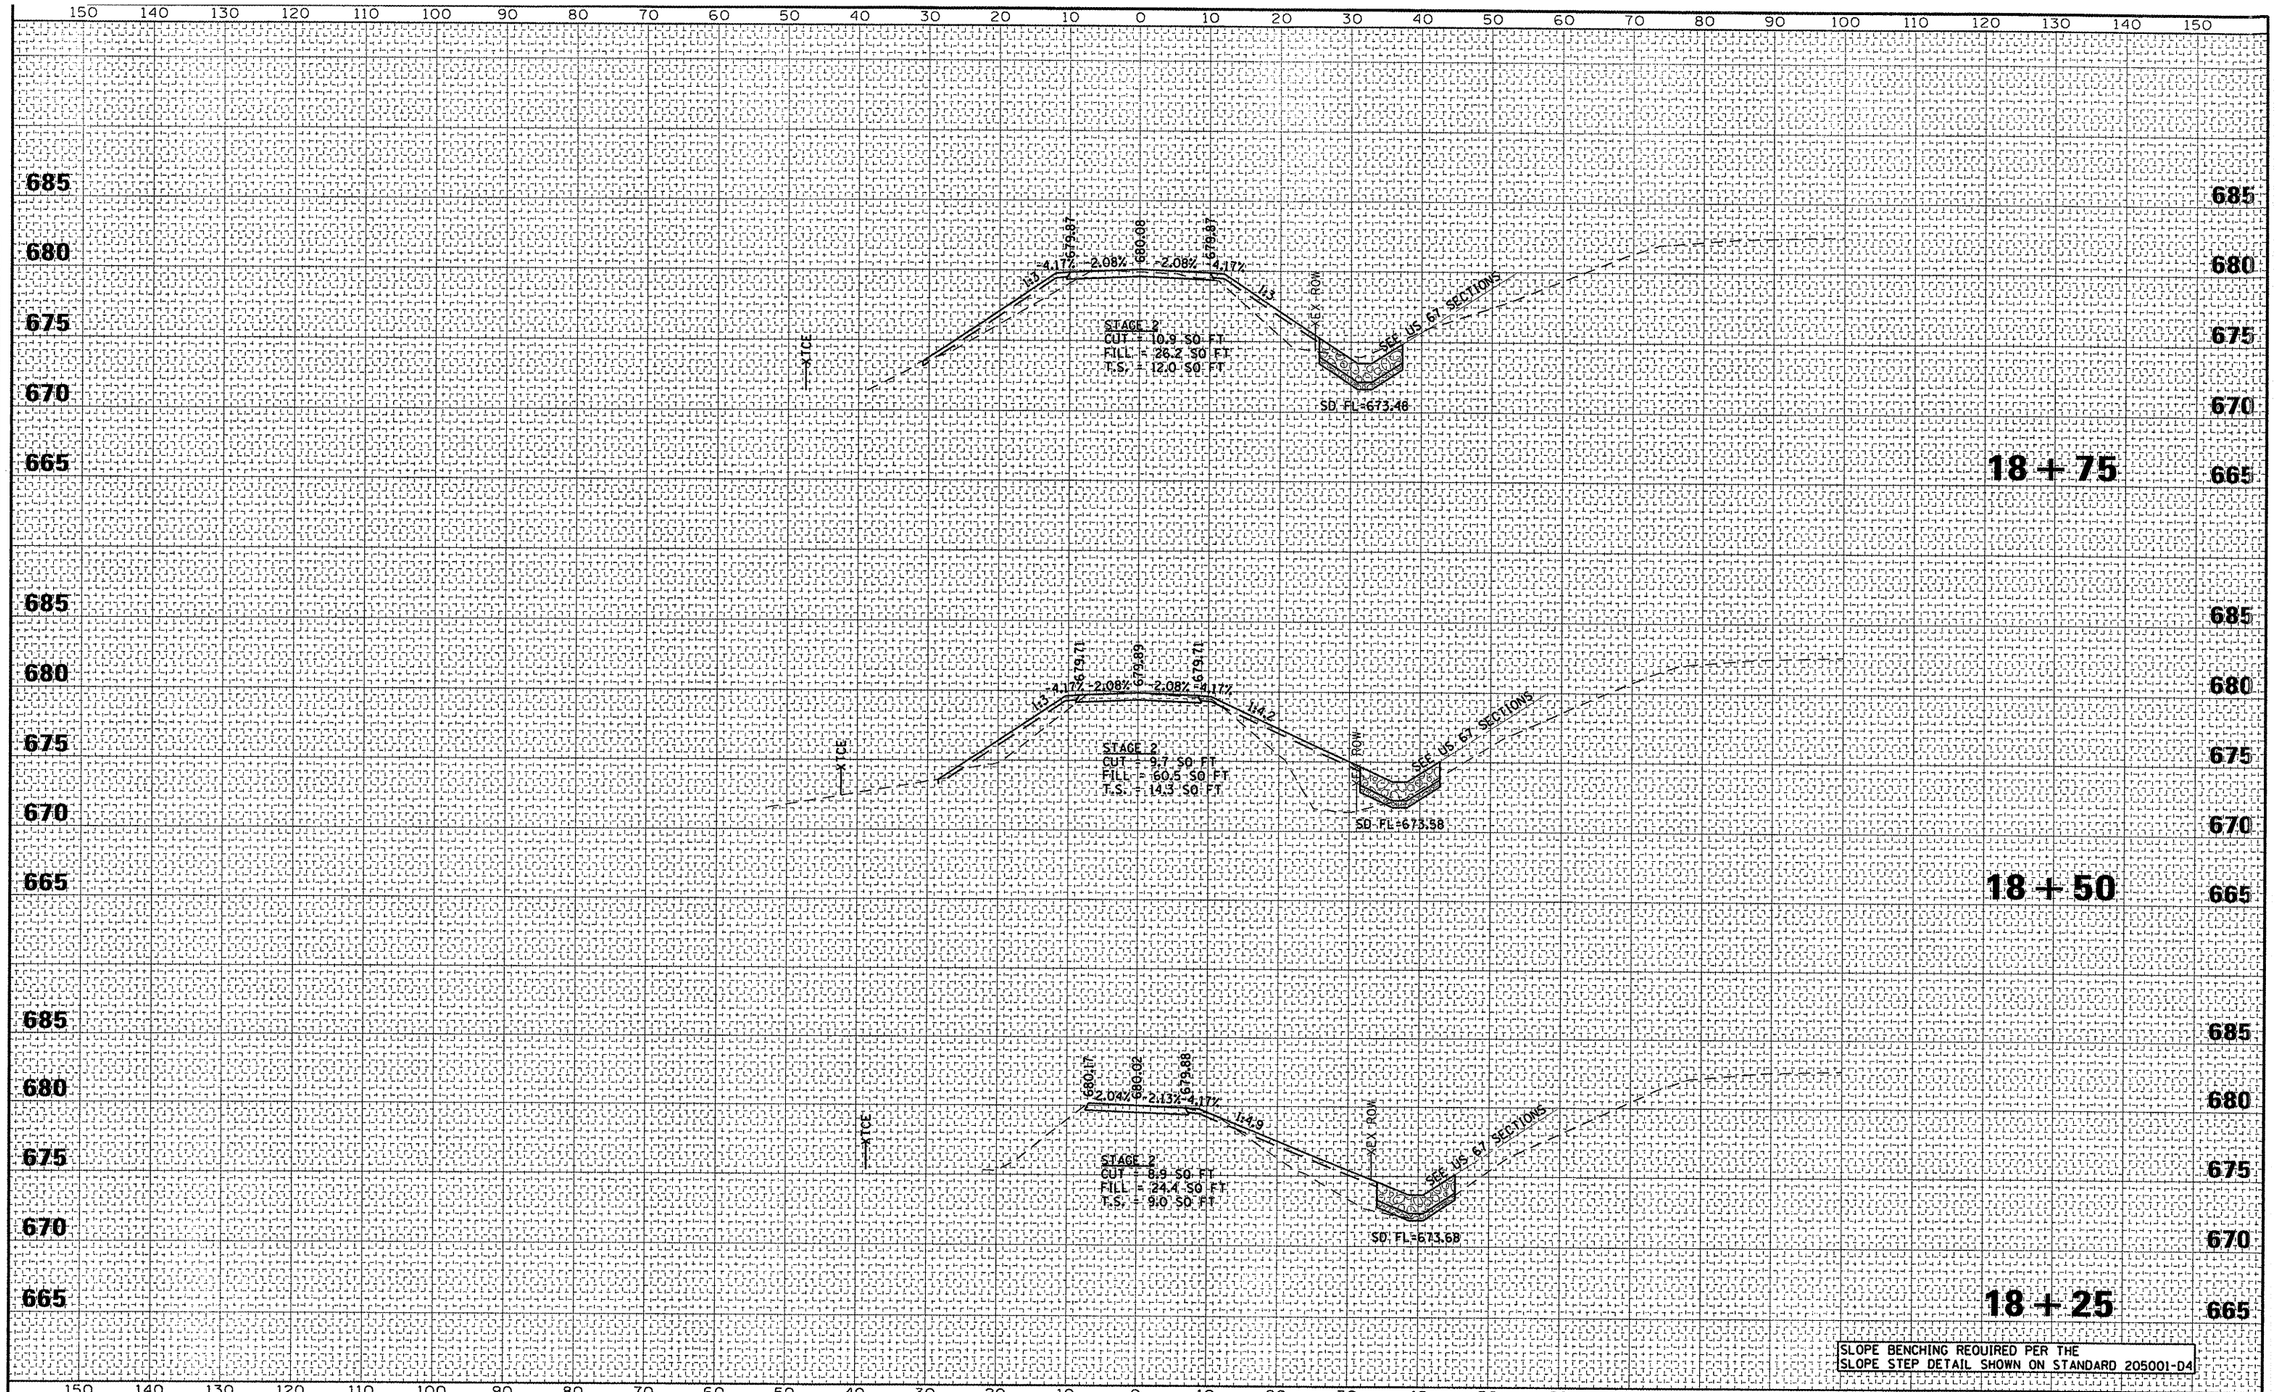

FINAL SURVEY	NOTE BOOK	NO.	SURVEYED / PLOTTED / TEMPLATE / AREAS / AREAS CHECKED	BY	DATE

ORIGINAL SURVEY	NOTE BOOK	NO.	SURVEYED / PLOTTED / TEMPLATE / AREAS / AREAS CHECKED	BY	DATE

FILE NAME : pw:\07files\070285\phase2\cadd sheets:b48691-sht-sections.dgn	USER NAME : seb	DESIGNED -	REVISED -
		DRAWN -	REVISED -
	PLOT SCALE : 20.0000 ' / IN.	CHECKED -	REVISED -
	PLOT DATE : 12/7/2011	DATE -	REVISED -

STATE OF ILLINOIS
DEPARTMENT OF TRANSPORTATION

CROSS SECTIONS
PRIVATE DRIVE 151

SCALE: 1"=10' H / 1"=5' V | SHEET NO. 1 OF 2 SHEETS | STA. 18+25 TO STA. 18+75

F.A.P. RTE.	SECTION	COUNTY	TOTAL SHEETS	SHEET NO.
310	(38B-2)BR	MCDONOUGH	130	109

CONTRACT NO. 68691

ILLINOIS FED. AID PROJECT