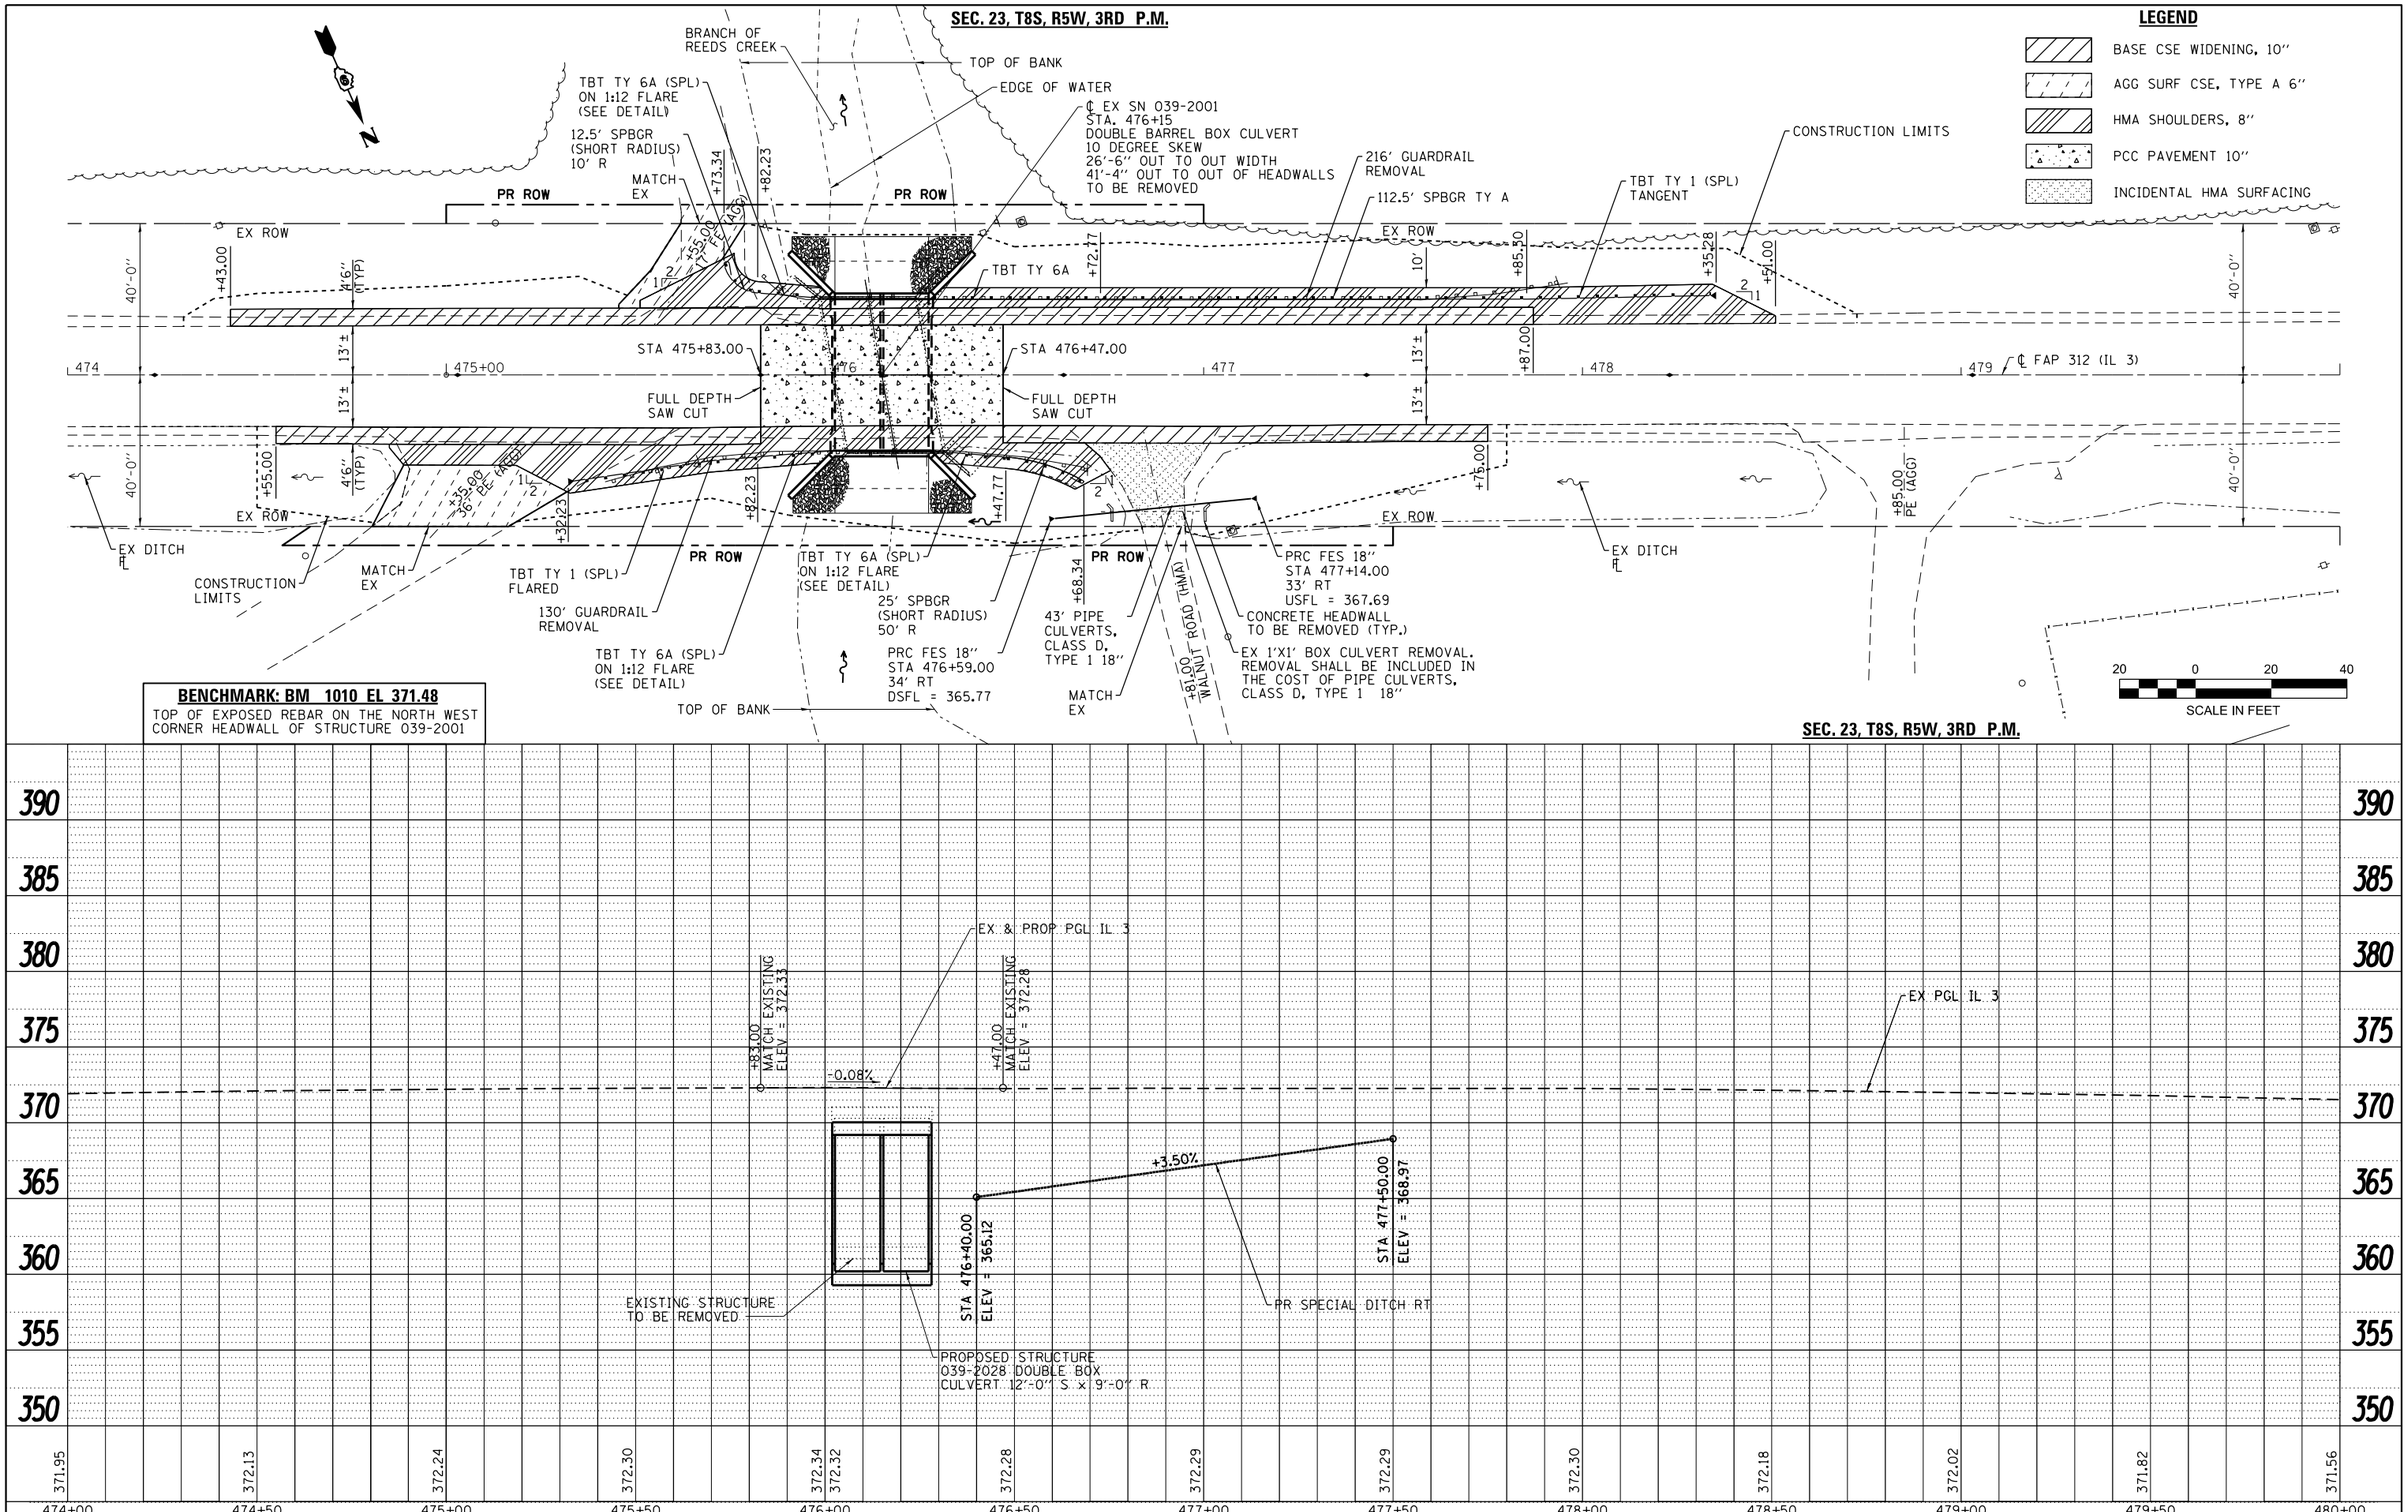

FILE NAME = D978197-sht-plnprf.dgn
MODEL = Default
PLOT DRIVER = V8_PDF_11x17.pltcfg

QUIGG ENGINEERING INC

USER NAME = mmann	DESIGNED - MCV	REVISED -
FILE NAME = D978197-sht-plnprf.dgn	DRAWN - CMM	REVISED -
PLOT SCALE = 40.0000 ' / in.	CHECKED - MTM	REVISED -
PLOT DATE = 11/9/2011	DATE - 11/10/11	REVISED -

STATE OF ILLINOIS
DEPARTMENT OF TRANSPORTATION

IL RTE 3 PLAN AND PROFILE
STRUCTURE NO 039-2028

SCALE: 1''=20' | SHEET NO. 1 OF 1 SHEETS | STA. 474+00.00 TO STA. 480+00.00

F.A.P. RTE.	SECTION	COUNTY	TOTAL SHEETS	SHEET NO.
312	123B-3	JACKSON	58	9

CONTRACT NO. 78197

ILLINOIS FED. AID PROJECT