PARCEL #	PROPERTY OWNER	PURPOSE	ACRES
86	GARY AND MATTHEW KORANDO	NEW ROW	0.018±
87	MARY MORGAN TRUST	NEW ROW	0.073±

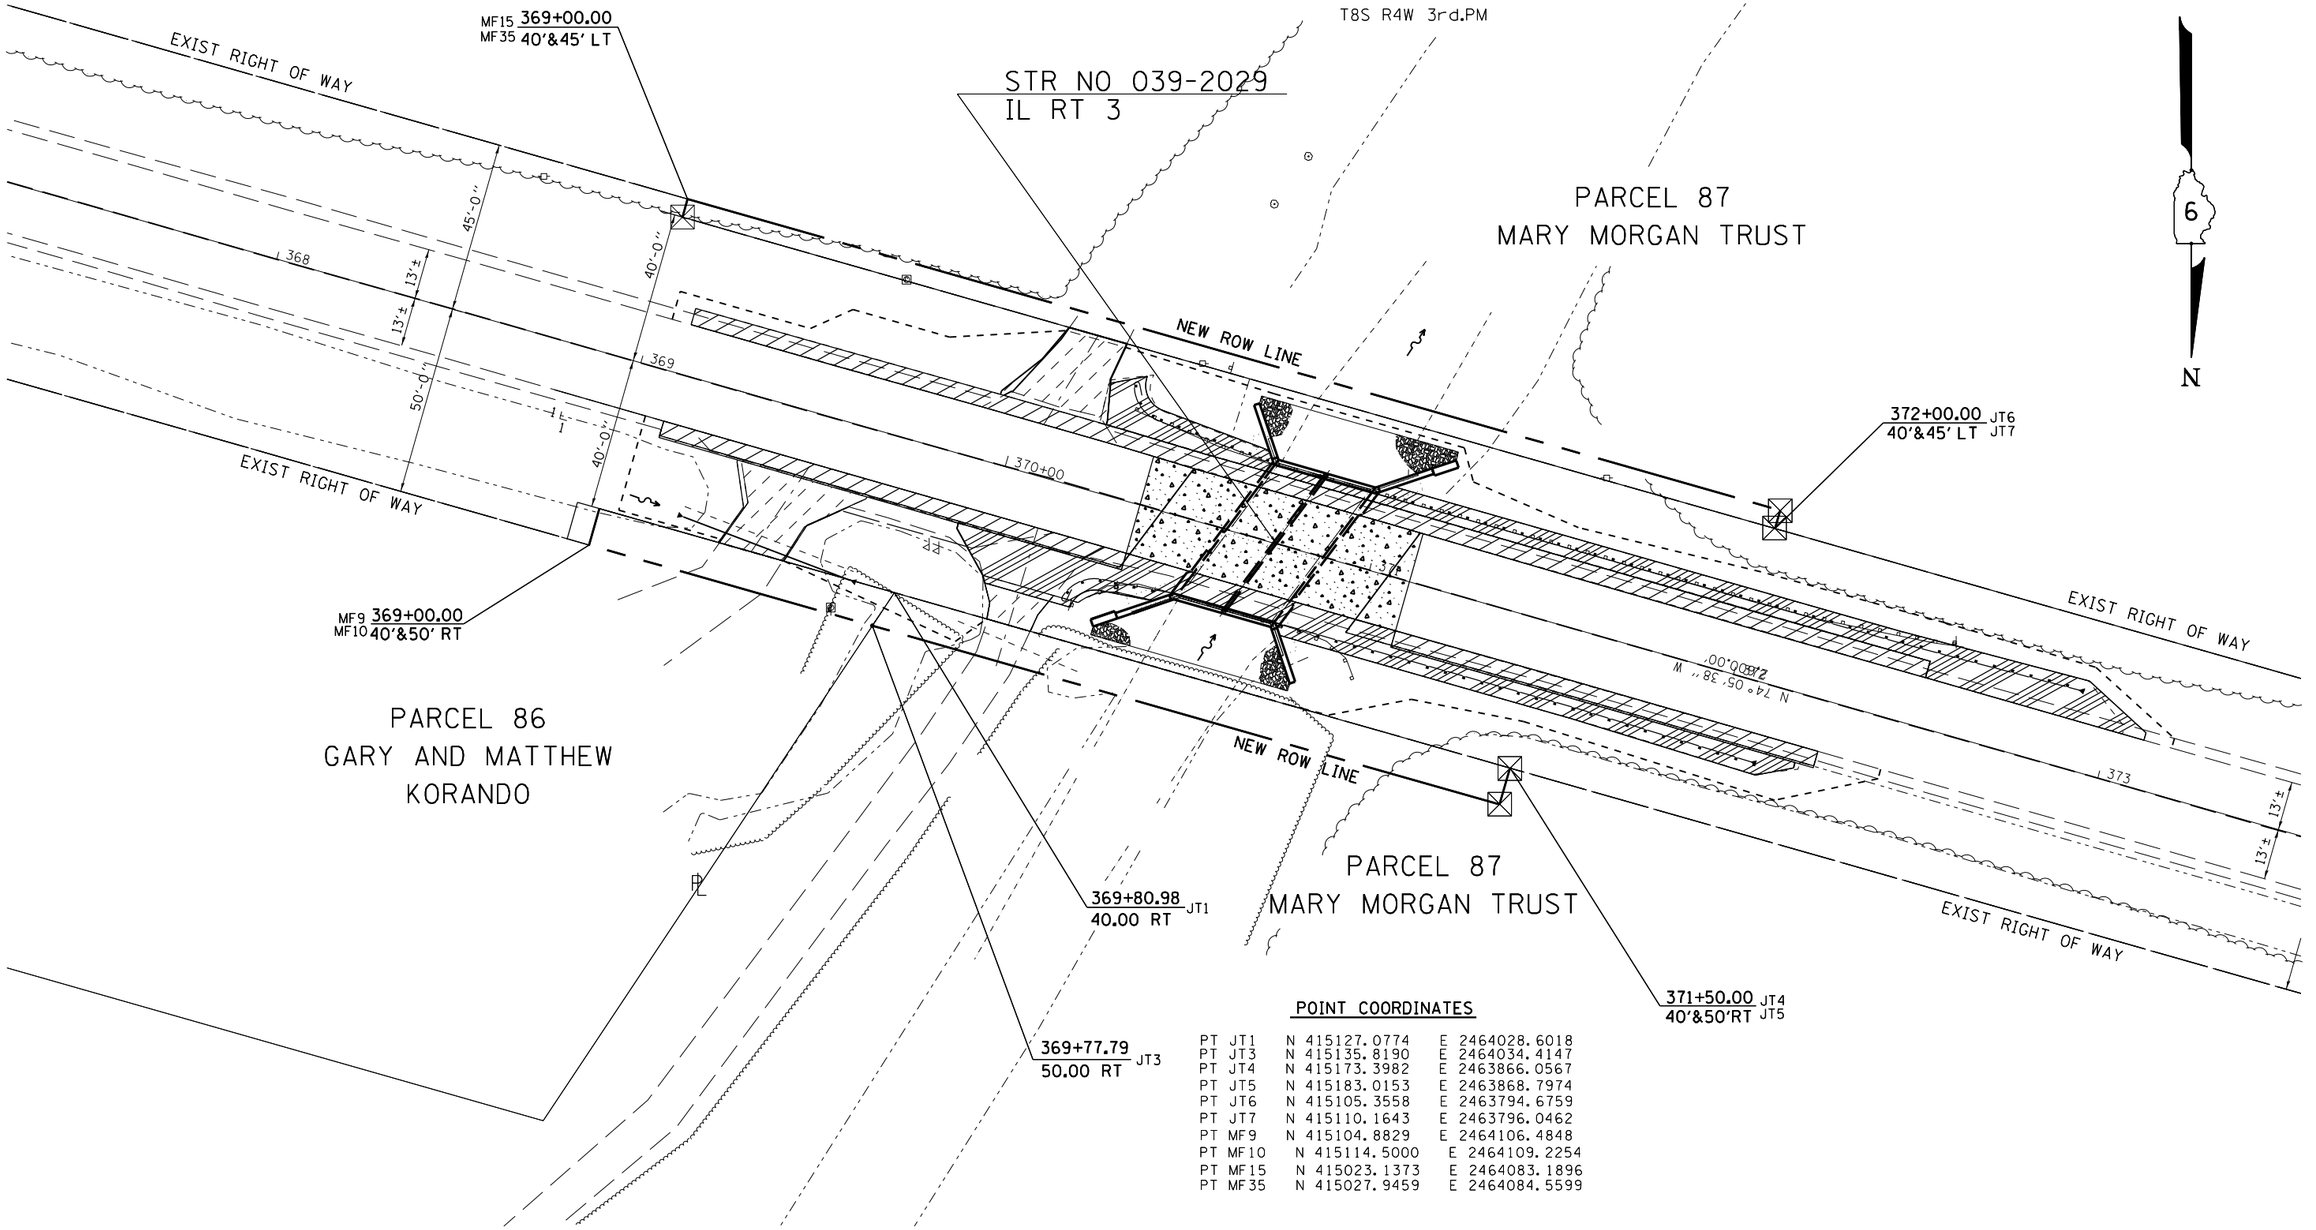

POINT COORDINATES

PT JT1	N 415127.0774	E 2464028.6018
PT JT3	N 415135.8190	E 2464034.4147
PT JT4	N 415173.3982	E 2463866.0567
PT JT5	N 415183.0153	E 2463868.7974
PT JT6	N 415105.3558	E 2463794.6759
PT JT7	N 415110.1643	E 2463796.0462
PT MF9	N 415104.8829	E 2464106.4848
PT MF10	N 415114.5000	E 2464109.2254
PT MF15	N 415023.1373	E 2464083.1896
PT MF35	N 415027.9459	E 2464084.5599

FILE NAME = c:\pw_work\pwidot\lavenderba\d0288816\D978197-sht-row2.dgn
MODEL = Default
PLOT DRIVER = $PLTDRVS$

FILE NAME: c:\pw_work\pwidot\lavenderba\d0288816\D978197-sht-row2.dgn	USER NAME = lavenderba	DESIGNED -	REVISED -
QUIGG ENGINEERING INC		DRAWN -	REVISED -
	PLOT SCALE = 40.0000 ' / in.	CHECKED -	REVISED -
	PLOT DATE = 12/9/2011	DATE - 11/10/11	REVISED -

STATE OF ILLINOIS
DEPARTMENT OF TRANSPORTATION

RIGHT OF WAY PLANS

	PROJECT D905210	JOB NO. R-99-012-09
SCALE: 20	SHEET 1 OF 2 SHEETS	STA. TO STA.

F.A.P RTE.	SECTION	COUNTY	TOTAL SHEETS	SHEET NO.
312	123B-2	JACKSON	58	15
		CONTRACT NO. 78197		
FED. ROAD DIST. NO.	ILLINOIS	FED. AID PROJECT		