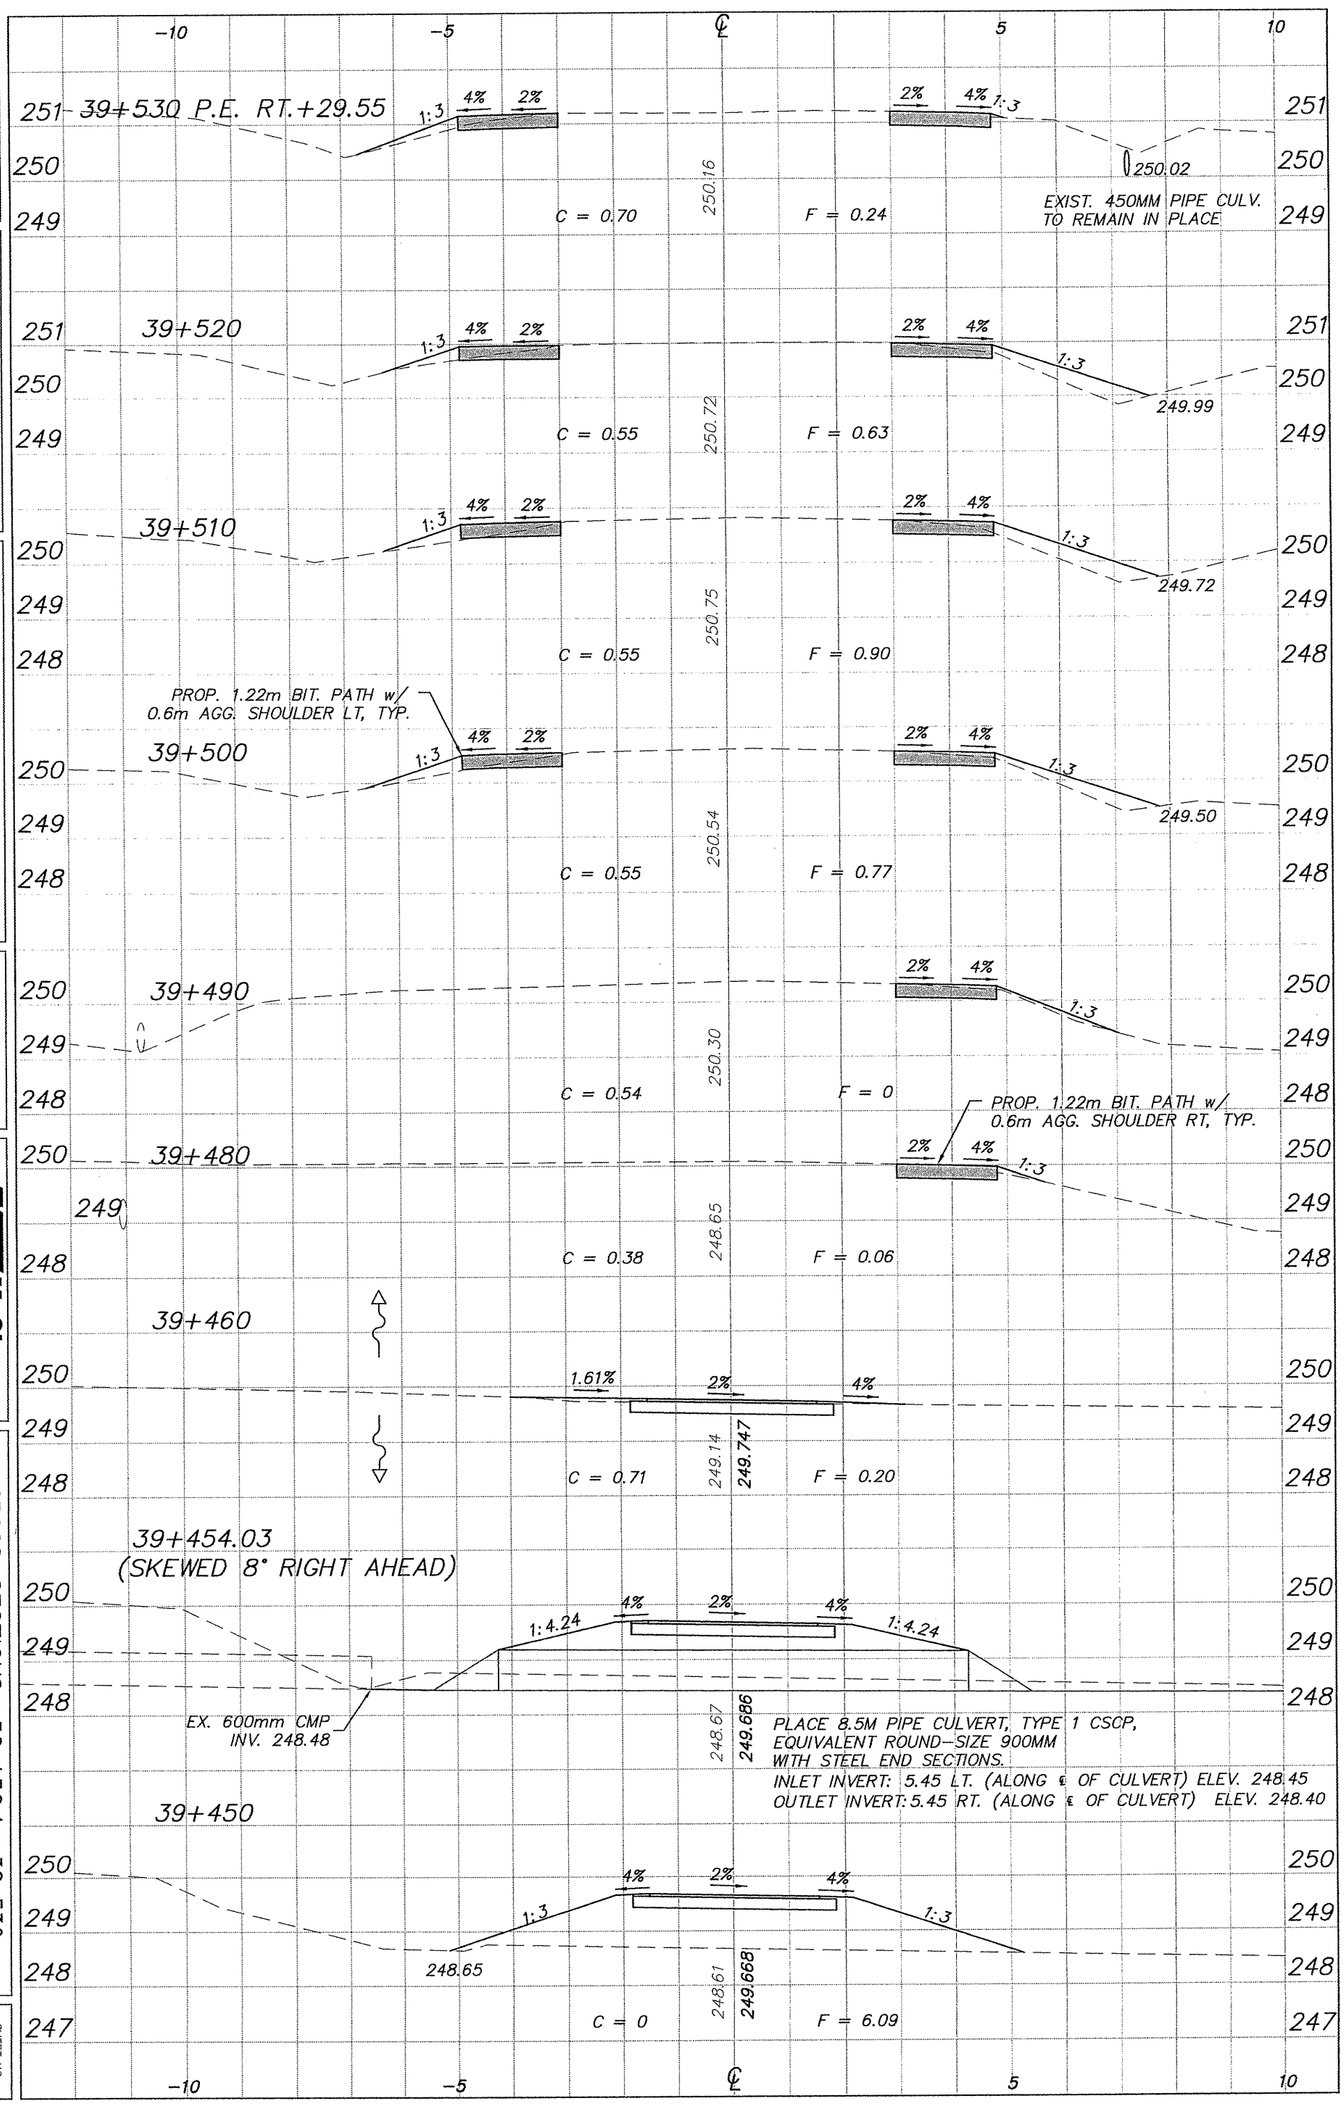


SHEET REVIEW

| AGENCY | DATE |
|---|---|
| | |

REVISIONS

| NO. | ITEM | DATE |
|---|---|---|
| | | |

SCALE: Hor.=1:5 Ver.=1:5
DRAWN BY: REK
CHECKED BY: JMH
DATE: DECEMBER 12, 2011

McClure Engineering Associates, Inc.
7702 Clint Drive
Roscoe, IL 61073
(815) 389-2337 fax
(815) 389-2486 fax
Design Firm License: Illinois 184-001089
Copyright 2011 by McClure Engineering Associates, Inc.

# CROSS SECTIONS 39+452.4 - 39+530

WINNEBAGO COUNTY HIGHWAY DEPARTMENT
PECATONICA PRAIRIE PATH
SECTION 94-00267-00-BT
FILE: H:\10-042 WINN CO PEC PATH\DESIGN\DRAWINGS\10-042 CROSS SECTIONS.DWG
04-30-10-042

SHEET NO. 55 OF 107

CONTRACT NO. 85546