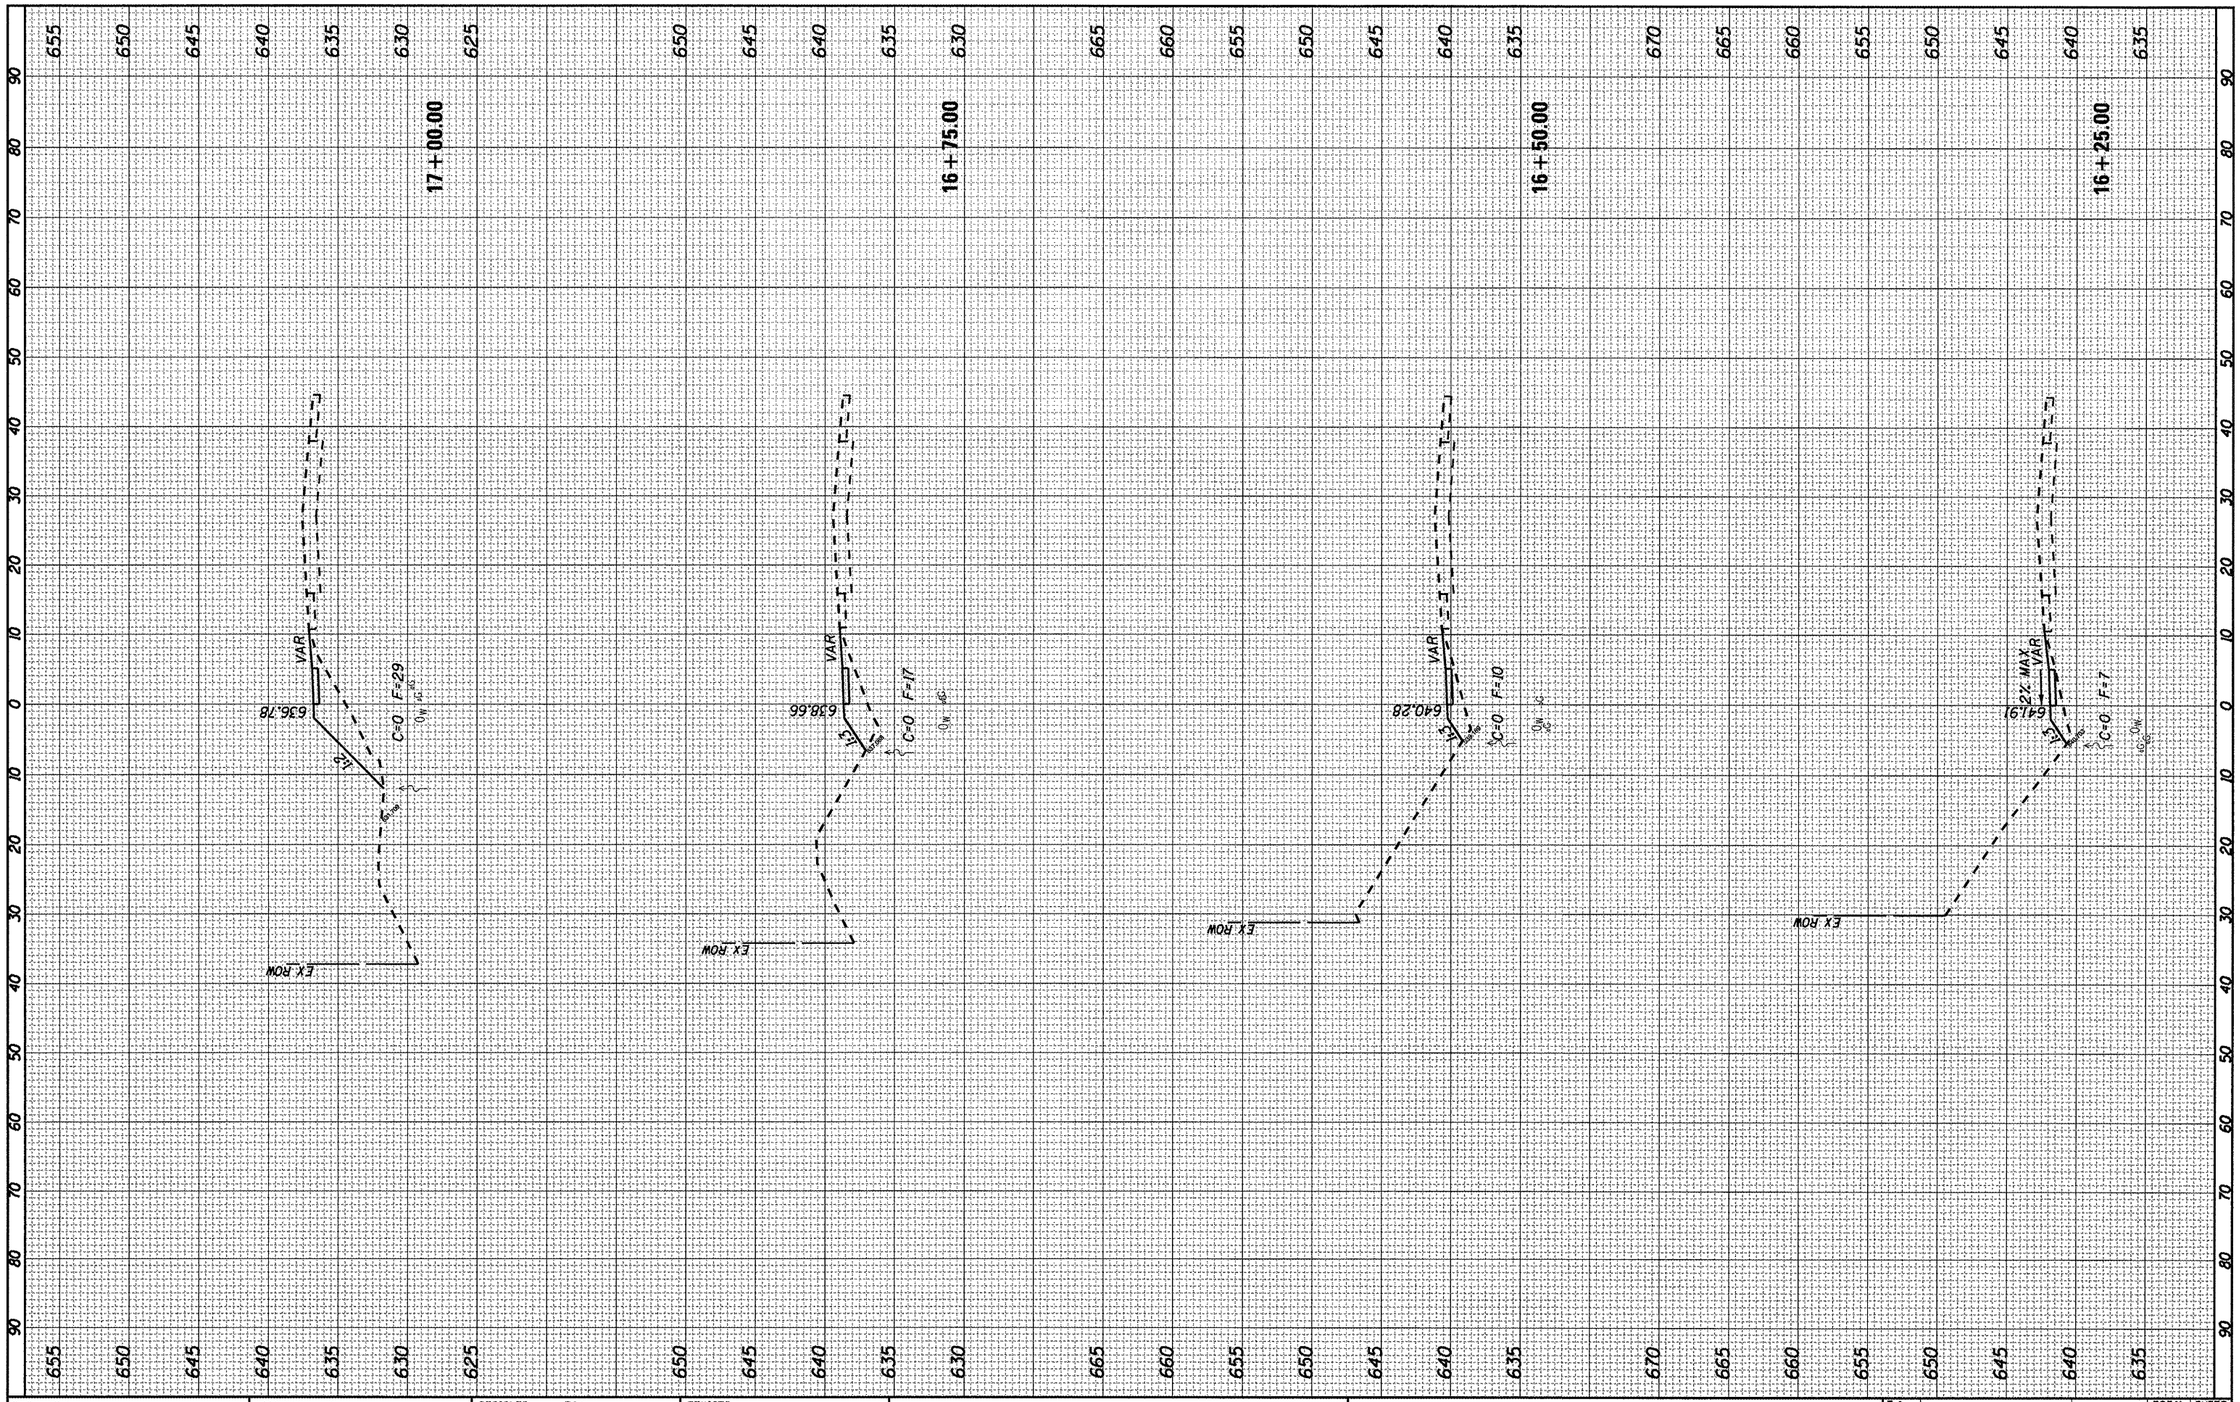

FINAL SURVEY	SURVEYED	BY	DATE
	PLOTTED		
NOTE BOOK	TEMPLATE		
	AREAS		
NO.	AREAS CHECKED		

ORIGINAL SURVEY	SURVEYED	BY	DATE
	PLOTTED		
NOTE BOOK	TEMPLATE		
	AREAS		
NO.	AREAS CHECKED		

FILE NAME = SHT-XSEC.DGN	USER NAME = PAR	DESIGNED - BAJ	REVISED -
		DRAWN - PAR	REVISED -
	PLOT SCALE = 1"=10'	CHECKED - BAJ	REVISED -
	PLOT DATE = 01-13-12	DATE - 01-13-12	REVISED -

STATE OF ILLINOIS
DEPARTMENT OF TRANSPORTATION

1ST STREET SIDEWALK
CROSS SECTION SHEETS

SCALE: | SHEET NO. 3 OF 23 SHEETS | STA. 16+25 TO STA. 17+00

F.A. RTE.	SECTION	COUNTY	TOTAL SHEETS	SHEET NO.
	10-00019-00-SW	ROCK ISLAND	40	33
		CONTRACT NO. 85555		
		ILLINOIS FED. AID PROJECT		