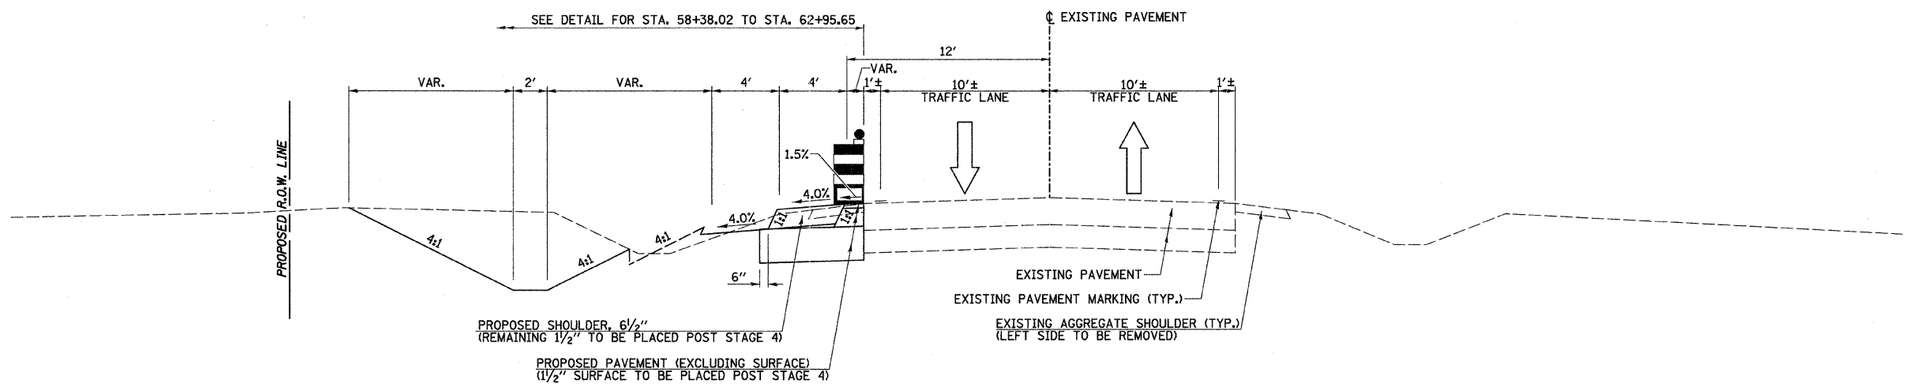

STAGE 2 TYPICAL SECTION
F.A.S. RTE. 258 (C.H. 2)

STA. 58+38.02 TO STA. 63+55.65

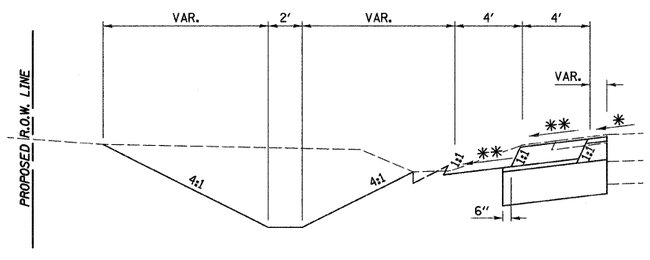

✱ VAR. (SEE S.E. TABLE)

✱✱ SLOPE SHALL BE THE SAME AS THE SUPERELEVATION RATE BUT NOT LESS THAN 4.0%.

DETAIL

STA. 58+38.02 TO STA. 62+95.65

FILE NAME =	USER NAME = bdeoraene	DESIGNED -	REVISED -	STATE OF ILLINOIS DEPARTMENT OF TRANSPORTATION	F.A.S. RTE. 258 (C.H. 2) STAGE 2 TYPICAL SECTIONS	F.A.S. RTE.	SECTION	COUNTY	TOTAL SHEETS	SHEET NO.
vi\2844\2844ft205.dgn		DRAWN -	REVISED -			258	11-00325-00-SP	LA SALLE	84	24
	PLOT SCALE = 4.2350 ' / IN.	CHECKED -	REVISED -					CONTRACT NO. 87479		
	PLOT DATE = 12/22/2011	DATE -	REVISED -		SCALE: N/A SHEET NO. 5 OF 5 SHEETS STA. N/A TO STA. N/A	FED. ROAD DIST. NO.	ILLINOIS	FED. AID PROJECT		