PLAN
SURVEYED
PLOTTED
ALIGNMENT CHECKED
NOTE BOOK
NO.
BY
DATE

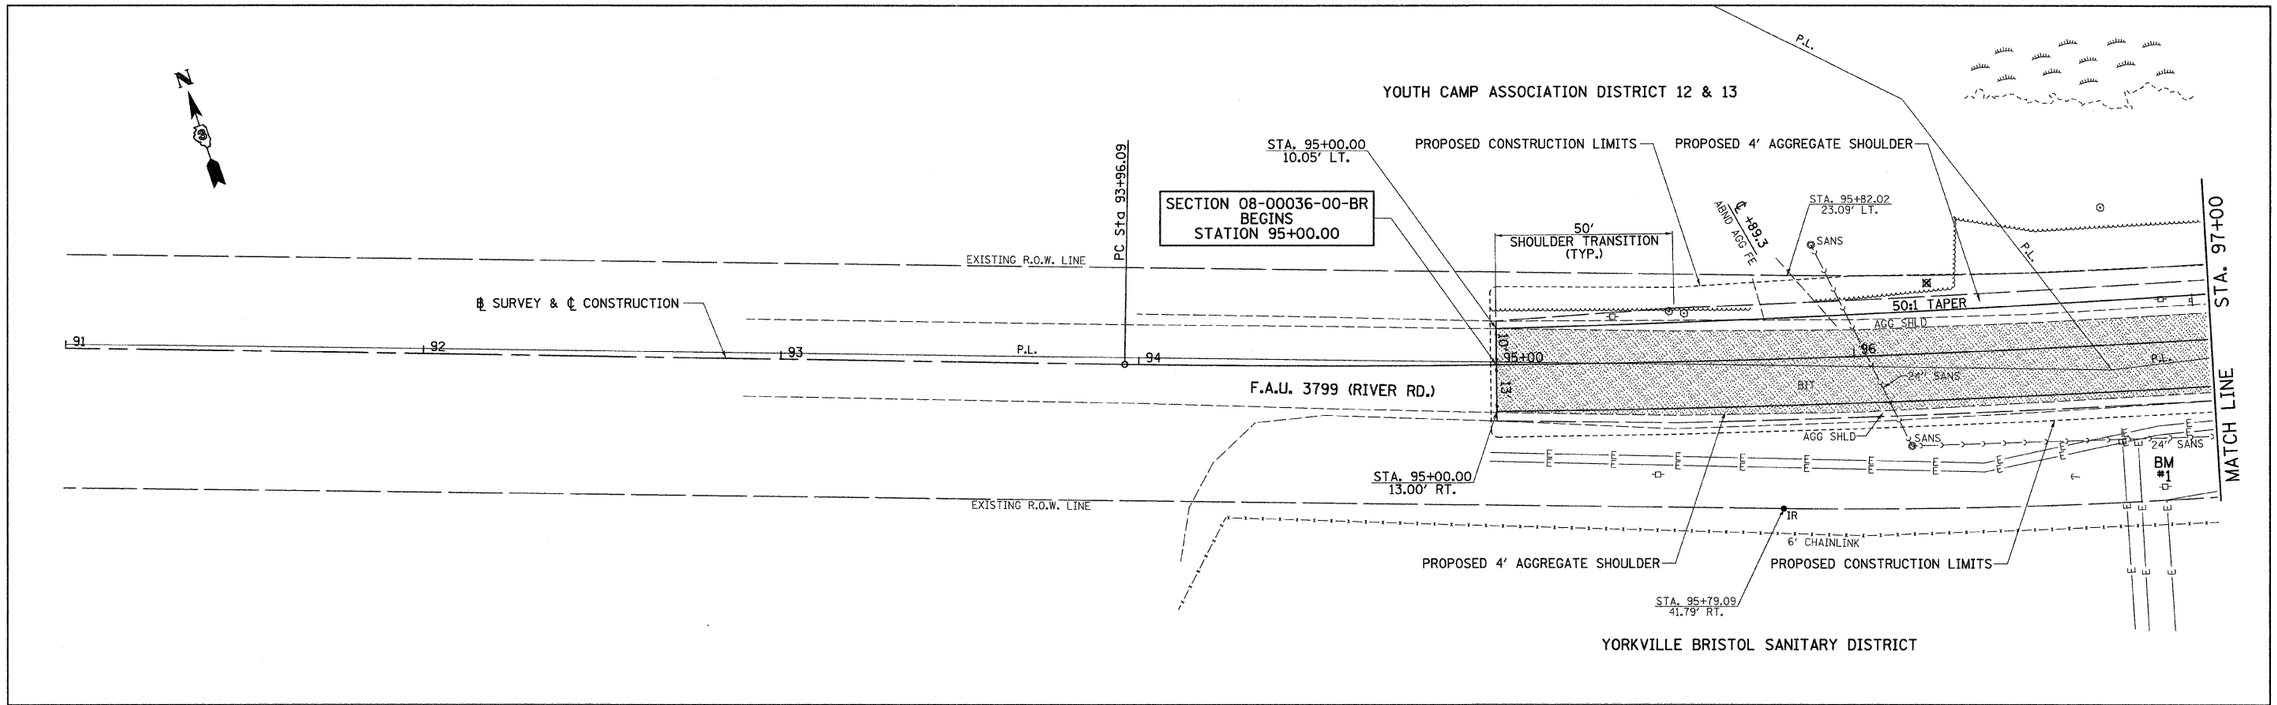

PROFILE
SURVEYED
PLOTTED
GRADES CHECKED
NOTE BOOK
NO.
BY
DATE
STRUCTURE NO(S)ING CHKD

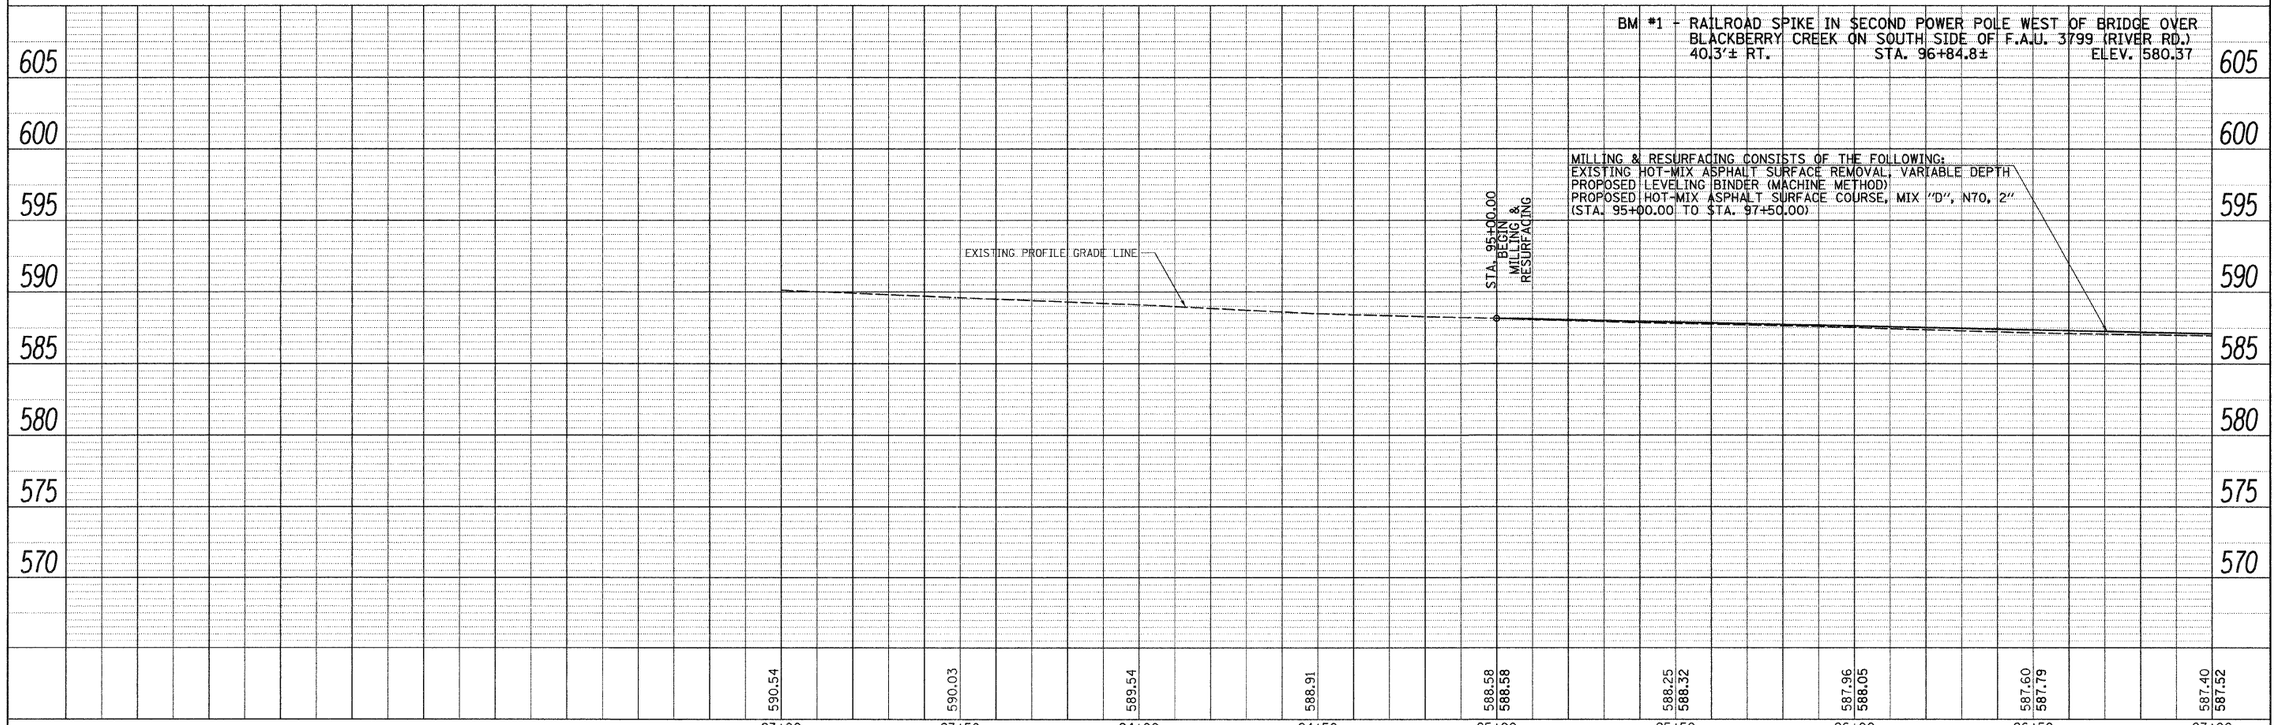

FILE NAME = v:\2987\2987p001.dgn	USER NAME = bdecraene	DESIGNED -	REVISED -
		DRAWN -	REVISED -
	PLOT SCALE = 20.0000 ' / IN.	CHECKED -	REVISED -
	PLOT DATE = 12/16/2011	DATE -	REVISED -

STATE OF ILLINOIS
DEPARTMENT OF TRANSPORTATION

F.A.U. 3799 (RIVER RD.) PLAN & PROFILE

SCALE: H=20 V=5 | SHEET NO. 1 OF 3 SHEETS | STA. 91+00 TO STA. 97+00

F.A.U. RTE.	SECTION	COUNTY	TOTAL SHEETS	SHEET NO.
3799	08-00036-00-BR	KENDALL	54	11
		CONTRACT NO. 87509		
		ILLINOIS FED. AID PROJECT		