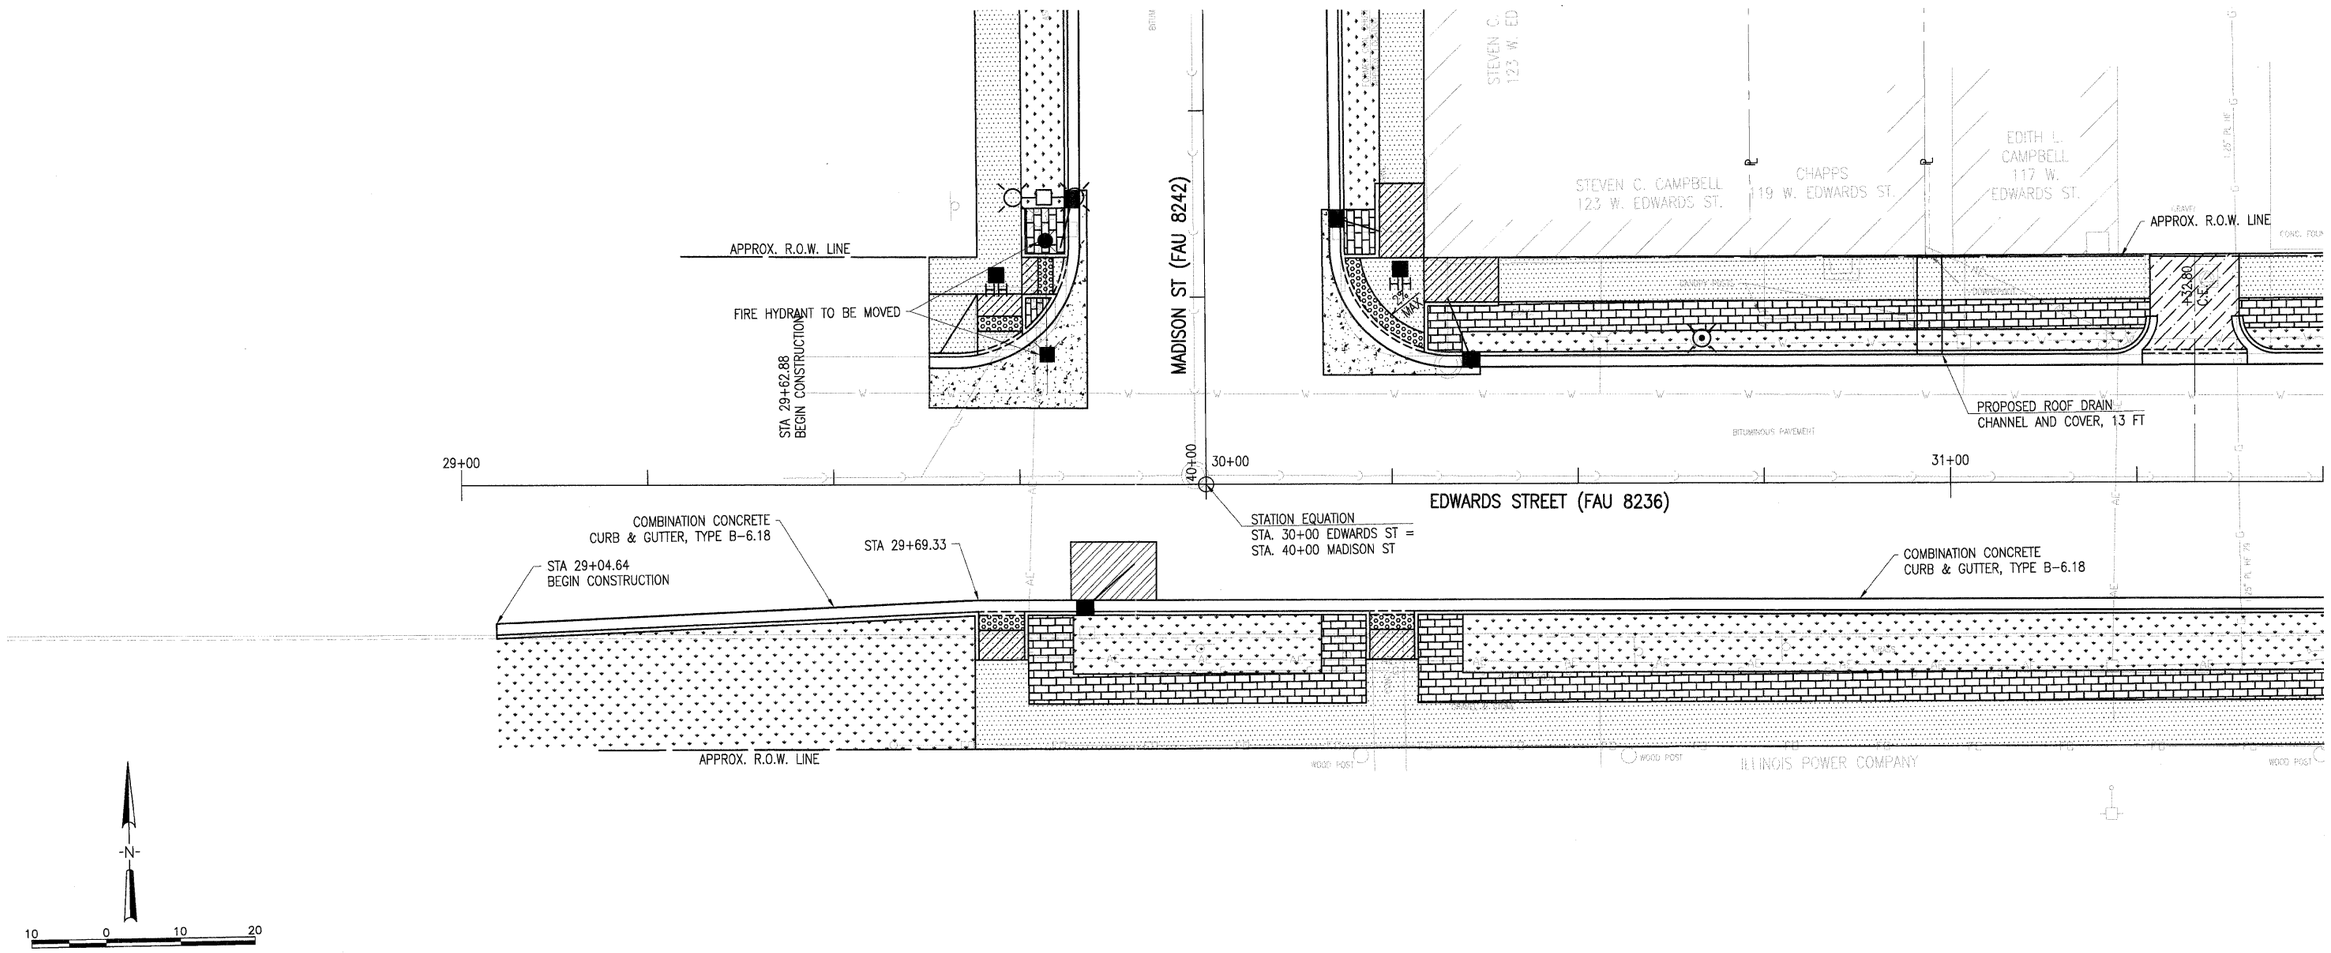

SEE SHEET 69 FOR DRAINAGE DETAILS.

PROPOSED LEGEND

- PCC SIDEWALK, 4 INCH (SQ FT)
- PCC SIDEWALK, 4 INCH (SPECIAL) (SQ FT)
- PCC PAVEMENT , 8 INCH (SQ YD)
- PCC DRIVEWAY PAVEMENT, 7 INCH (SQ FT)
- DETECTABLE WARNINGS (SQ FT)
- PAVEMENT PATCHING (SQ YD)
- PROPOSED SEEDING, CLASS 2
- PROPOSED BENCH
- PROPOSED TRASH RECEPTACLE
- PROPOSED BICYCLE RACK
- PROPOSED PEDESTRIAN LIGHT
- PROPOSED STREET LIGHT
- PROPOSED FLAG POLE
- PROPOSED SIDEWALK RAMP (1:12 MAX. SLOPE)
- HH PROPOSED HANDHOLE
- PROPOSED FIRE HYDRANT
- PROPOSED INLET & INLET FILTER
- PROPOSED EDGE OF PAVEMENT
- PROPOSED CONCRETE SIDEWALK
- PROPOSED COMBINATION CURB & GUTTER
- PROPOSED DEPRESSED CURB
- PROPOSED STORM SEWER PIPE

PROPOSED NOTES

THE CONTRACTOR SHALL MAINTAIN POSITIVE DRAINAGE IN THE FLOWLINE OF ALL GUTTERS. IF NECESSARY TO MATCH THE EXISTING ROADWAY ELEVATION AT THE PROPOSED EDGE OF ROAD, THE SLOPE OF THE GUTTER PAN MAY VARY FROM 3% TO 12%.

FORMER COAL CHUTES SHOWN ON THE PLANS BUT NOT NOTED TO BE FILLED ARE BELIEVED TO BE PREVIOUSLY SEALED AND FILLED AND ARE SHOWN FOR INFORMATIONAL PURPOSES ONLY.

NOV 28, 2011 2:03 PM DFORGY
I:\JOBS\07L1101 LITCHFIELD STREETSCAPE\CADD\PROPOSED_SHEETS.DWG

Prairie Engineers of Illinois, P.C.
200 S. Chicago St.
Lincoln, IL 62656
(217) 651-8017
www.prairieengineers.com
professional design firm no. 184-005965

© Copyright Prairie Engineers of Illinois, P.C. 2011

DRAWING DATE	11/29/11	REVISION	BY	DATE
DESIGNED BY	DEF			
DRAWN BY	TLW			
CHECKED BY	LDK 10/11			

STATE OF ILLINOIS
DEPARTMENT OF TRANSPORTATION

CITY OF LITCHFIELD - DOWNTOWN STREETSCAPE PHASE 2
PROPOSED PLAN
200 BLOCK W. EDWARDS - 100 BLOCK W. EDWARDS STREET
STATION 29+00.00 TO STATION 31+50.00

PEI PROJECT NO.	07L1101		
PAGE 31 OF 92 PAGES			
FILENAME	Proposed_Sheets.dwg		
DRAWING SCALE	1" = 10'		

F.A.U. RTE.	SECTION	COUNTY	TOTAL SHEETS	SHEET NO.
8236	10-00035-00-LS	Montgomery	92	31
		CONTRACT NO.	93563	
	FED. ROAD DIST. NO. _	ILLINOIS	FED. AID PROJECT	