F.A.P. RTE.	SECTION	COUNTY	TOTAL SHEETS	SHEET NO.
95	*	JASPER	546	110
STA. -		TO STA. -		
FED. ROAD DIST. NO.	ILLINOIS	FED. AID PROJECT		

*(5,6)Y,RS-2,6BR-7
CONTRACT NO. 94437

DESIGN		
INT.	DATE	REASON

PLOTS & CHECKS			
INT.	DATE	NO.	REASON

CHECKS		
INT.	DATE	REASON

N

0 50 100
SCALE IN FEET

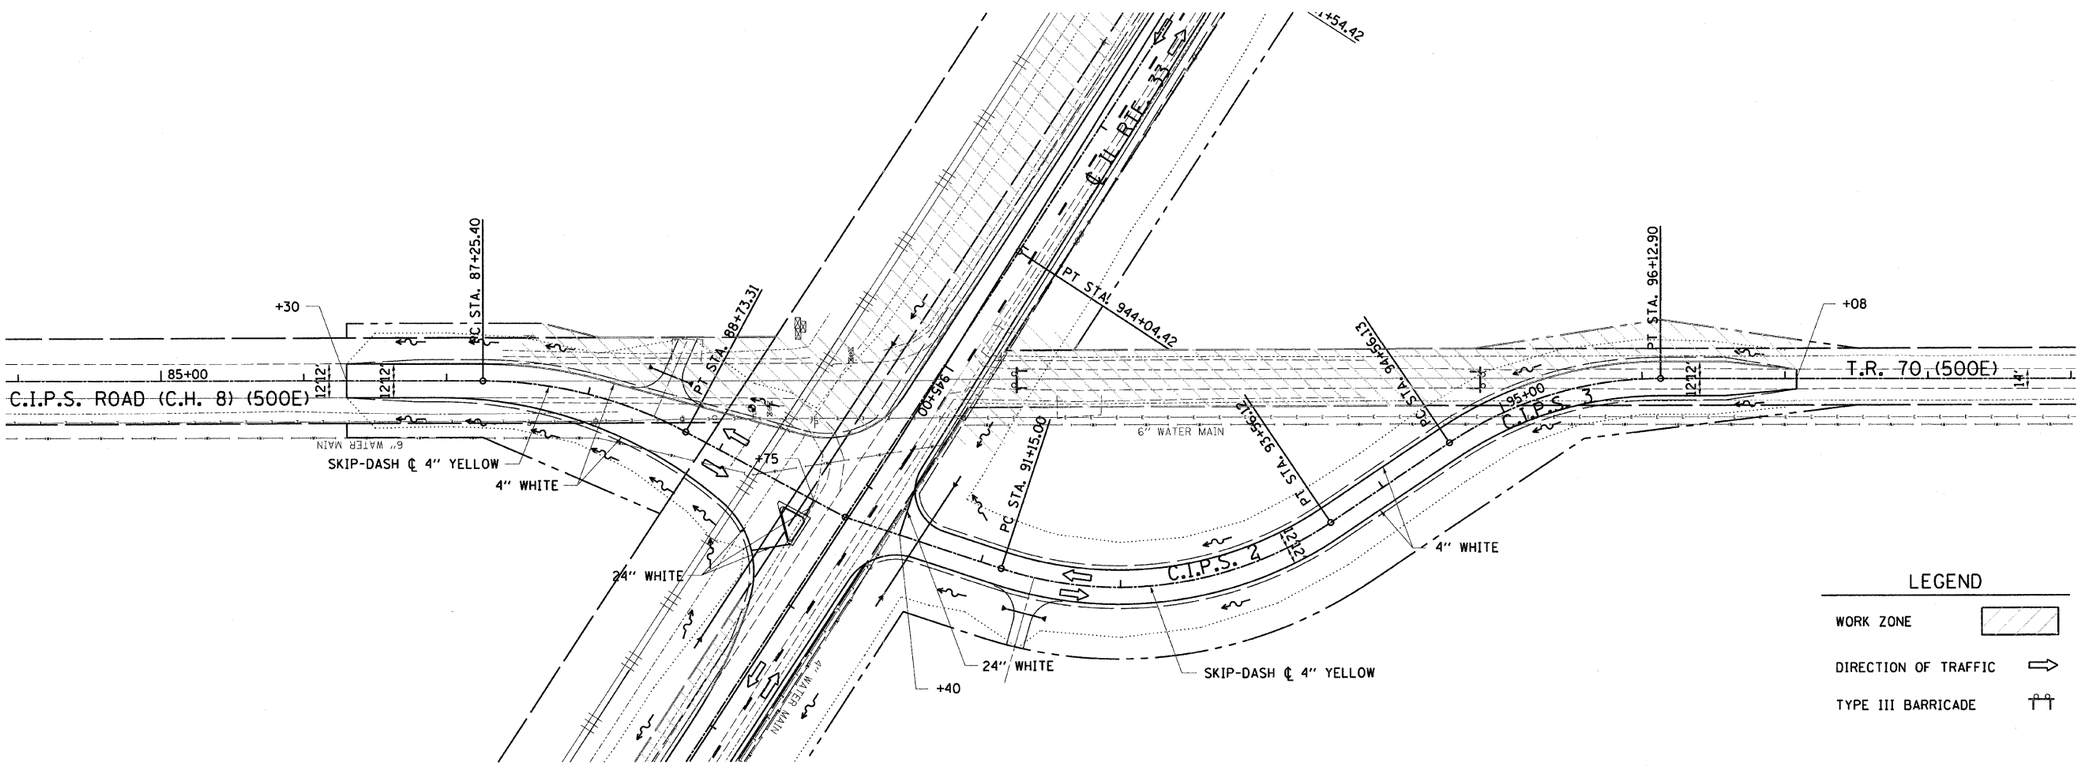

LEGEND

WORK ZONE

DIRECTION OF TRAFFIC

TYPE III BARRICADE

STAGE 2

REVISIONS	
NAME	DATE

ILLINOIS DEPARTMENT OF TRANSPORTATION

STAGE 2 CONSTRUCTION PLAN
C.I.P.S. ROAD CONSTRUCTION

FAP ROUTE 95 (IL RTE. 33)
SECTION (5,6)Y,RS-2,6BR-7
JASPER COUNTY

SCALE: VERT. HORIZ.
DATE: 04/15/03

DRAWN BY: BISHOP
DESIGNED BY: COLBROOK
CHECKED BY: COLBROOK

GREENE & BRADFORD, INC.
OF SPRINGFIELD
CONSULTING ENGINEERS
2121 SOUTH 6th STREET DRIVE
SPRINGFIELD, ILLINOIS 62707
PROFESSIONAL DESIGN FIRM NO. 184-000873
PROFESSIONAL & STRUCTURAL ENGINEERING CORPORATION
(217) 753-8815, (217) 753-8217 (FX), E-MAIL: " osdep@greenebradfordinc.com

COMPUTER FILE NO. STAGE-16 - 50
PROJECT 01256
2/26/10-FAV

IDOTPL-50 1"=50' 8/07/00

STAGE CONSTRUCTION - T.R. 70 (500E) AND C.I.P.S ROAD (C.H. 8) (500E) - JASPER COUNTY