CONTRACT NO. 64969

F.A.P. RTE.	SECTION	COUNTY	TOTAL SHEETS	SHEET NO.
309	16R-2	WHITESIDE	547	80
STA.		TO STA.		
FED. ROAD DIST. NO. 2	ILLINOIS	FED. AID PROJECT		

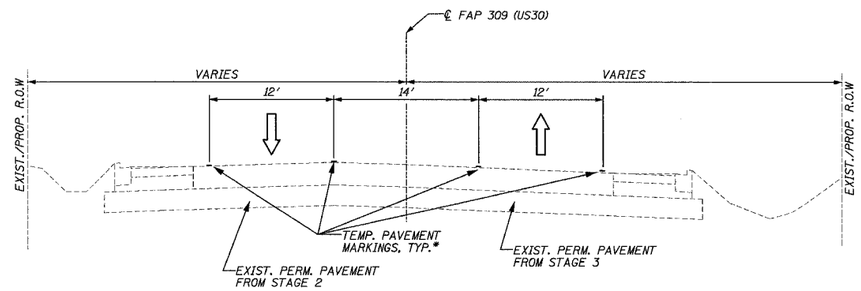

TYPICAL SECTION NO. 1
(STA. 1114+00.00 TO STA. 1139+00.00)

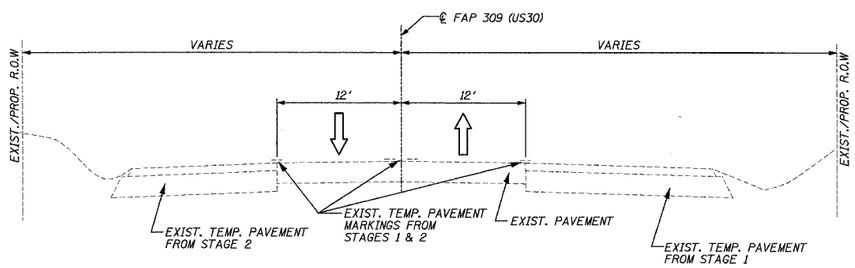

TYPICAL SECTION NO. 2
(STA. 1139+00.00 TO STA. 1178+40.00)

WINTER SHUTDOWN

TRAFFIC NOTES:

SHIFT TRAFFIC AS SHOWN ON THE PLANS UTILIZING TEMPORARY PAVEMENT MARKINGS AND TRAFFIC CONTROL DEVICES SHOWN ON THE STAGING PLANS AND APPLICABLE TRAFFIC CONTROL STANDARDS.

CONSTRUCTION/SEQUENCE OF STAGING NOTES:

PLACE TEMPORARY PAVEMENT MARKINGS AS SHOWN ON THE STAGING PLANS AND REMOVE ANY CONFLICTING EXISTING PAVEMENT MARKINGS.

* SEE MAINTENANCE OF TRAFFIC PLANS FOR COLOR OF TEMPORARY PAVEMENT MARKINGS AND ADDITIONAL LOCATION INFORMATION.

REVISIONS	
NAME	DATE

ILLINOIS DEPARTMENT OF TRANSPORTATION

MAINTENANCE OF TRAFFIC,
TYPICAL SECTIONS, WINTER SHUTDOWN
FAP ROUTE 309 (US 30), SECTION 16R-2
EAST CONTRACT
FROM 0.2 MILE EAST OF JACKSON
ST. TO FRENCH CREEK
WHITESIDE COUNTY

SCALE: N.T.S. DRAWN BY CAM

DATE 08/19/04 CHECKED BY RDY

DESIGN(TIS)38.dgn 12/12/2005 8:01:30 AM