CONTRACT NO. 64969

F.A.P RTE.	SECTION	COUNTY	TOTAL SHEETS	SHEET NO.
309	16R-2	WHITESIDE	547	361
STA. 1136+00.00		TO STA. 1136+25.00		
FED. ROAD DIST. NO. 2	ILLINOIS	FED. AID PROJECT		

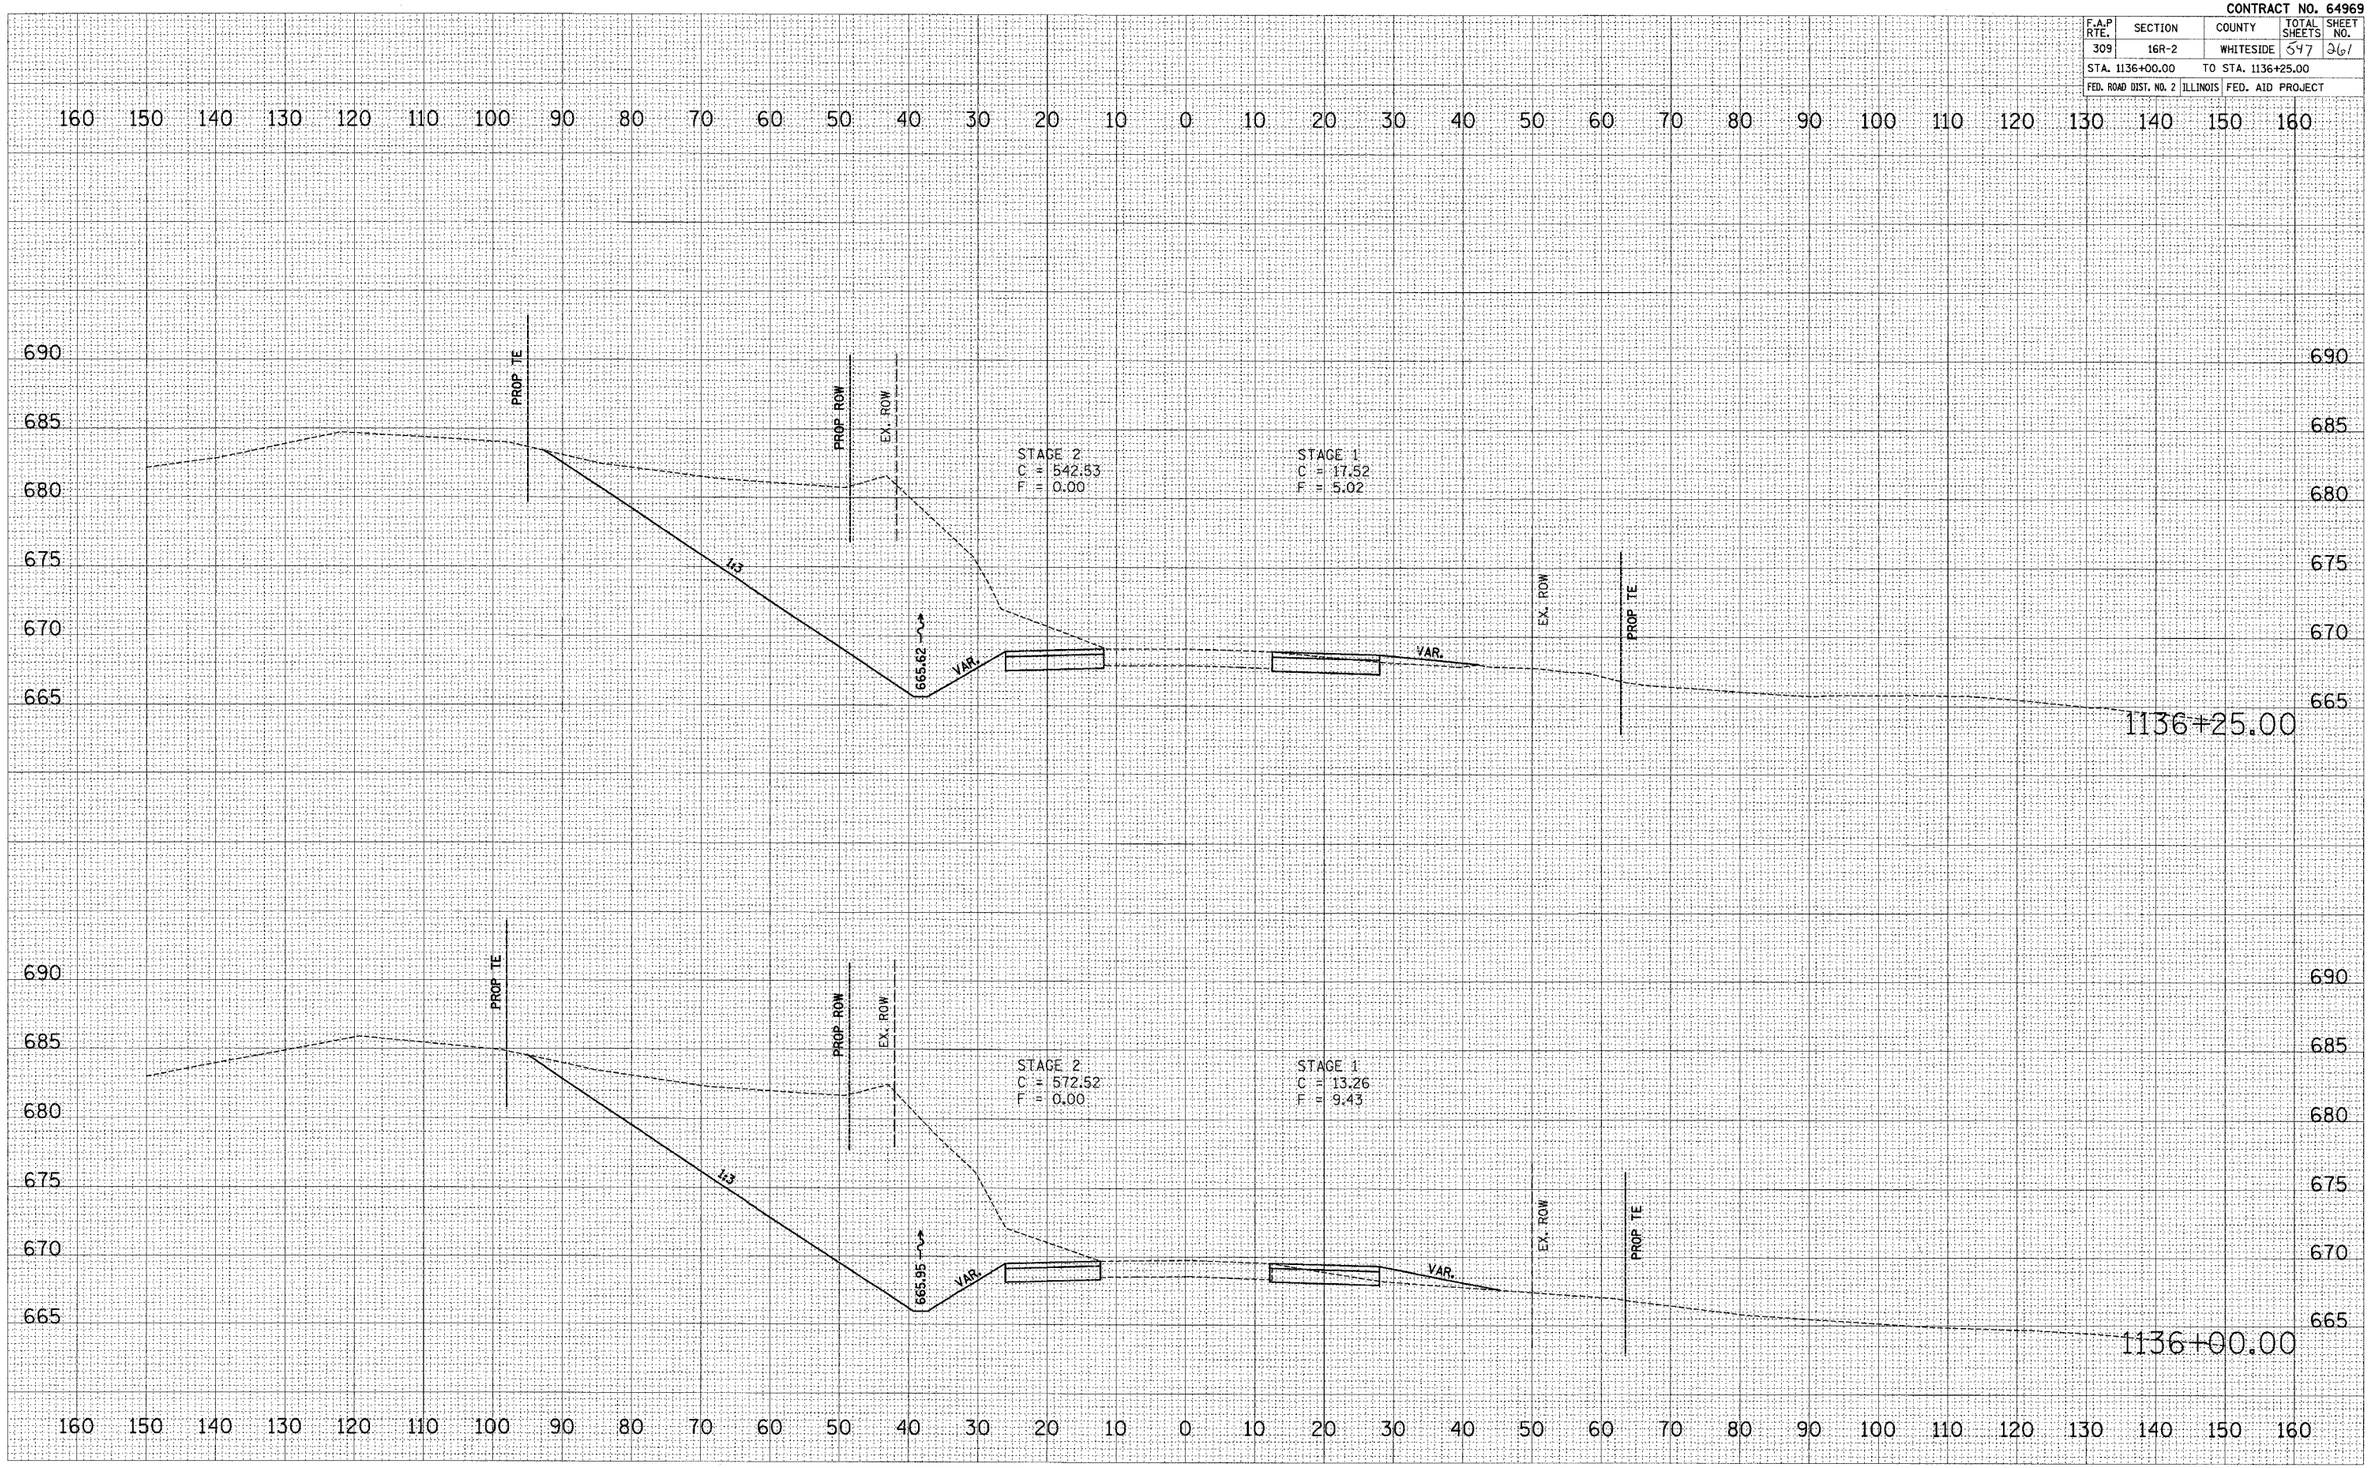

US ROUTE 30 – MAINTENANCE OF TRAFFIC – STAGE 1 & STAGE 2

FINAL SURVEY		BY	DATE
NOTE BOOK NO.	SURVEYED		
	PLOTTED		
	TEMPLATE		
	AREAS		
	AREAS CHECKED		

ORIGINAL SURVEY		BY	DATE
NOTE BOOK NO.	SURVEYED		
	PLOTTED		
	TEMPLATE		
	AREAS		
	AREAS CHECKED		

PLOT DATE = $DATE$
FILE NAME = $FILEL$
PLOT SCALE = $SCALE$
USER NAME = $USER$

tsteets.dgn 10/9/2008 8:26:41 AM