CONTRACT NO. 64969

F.A.P RTE.	SECTION	COUNTY	TOTAL SHEETS	SHEET NO.
309	16R-2	WHITESIDE	347	346
STA. 1137+00.00		TO STA. 1137+25.00		
FED. ROAD DIST. NO. 2	ILLINOIS	FED. AID PROJECT		

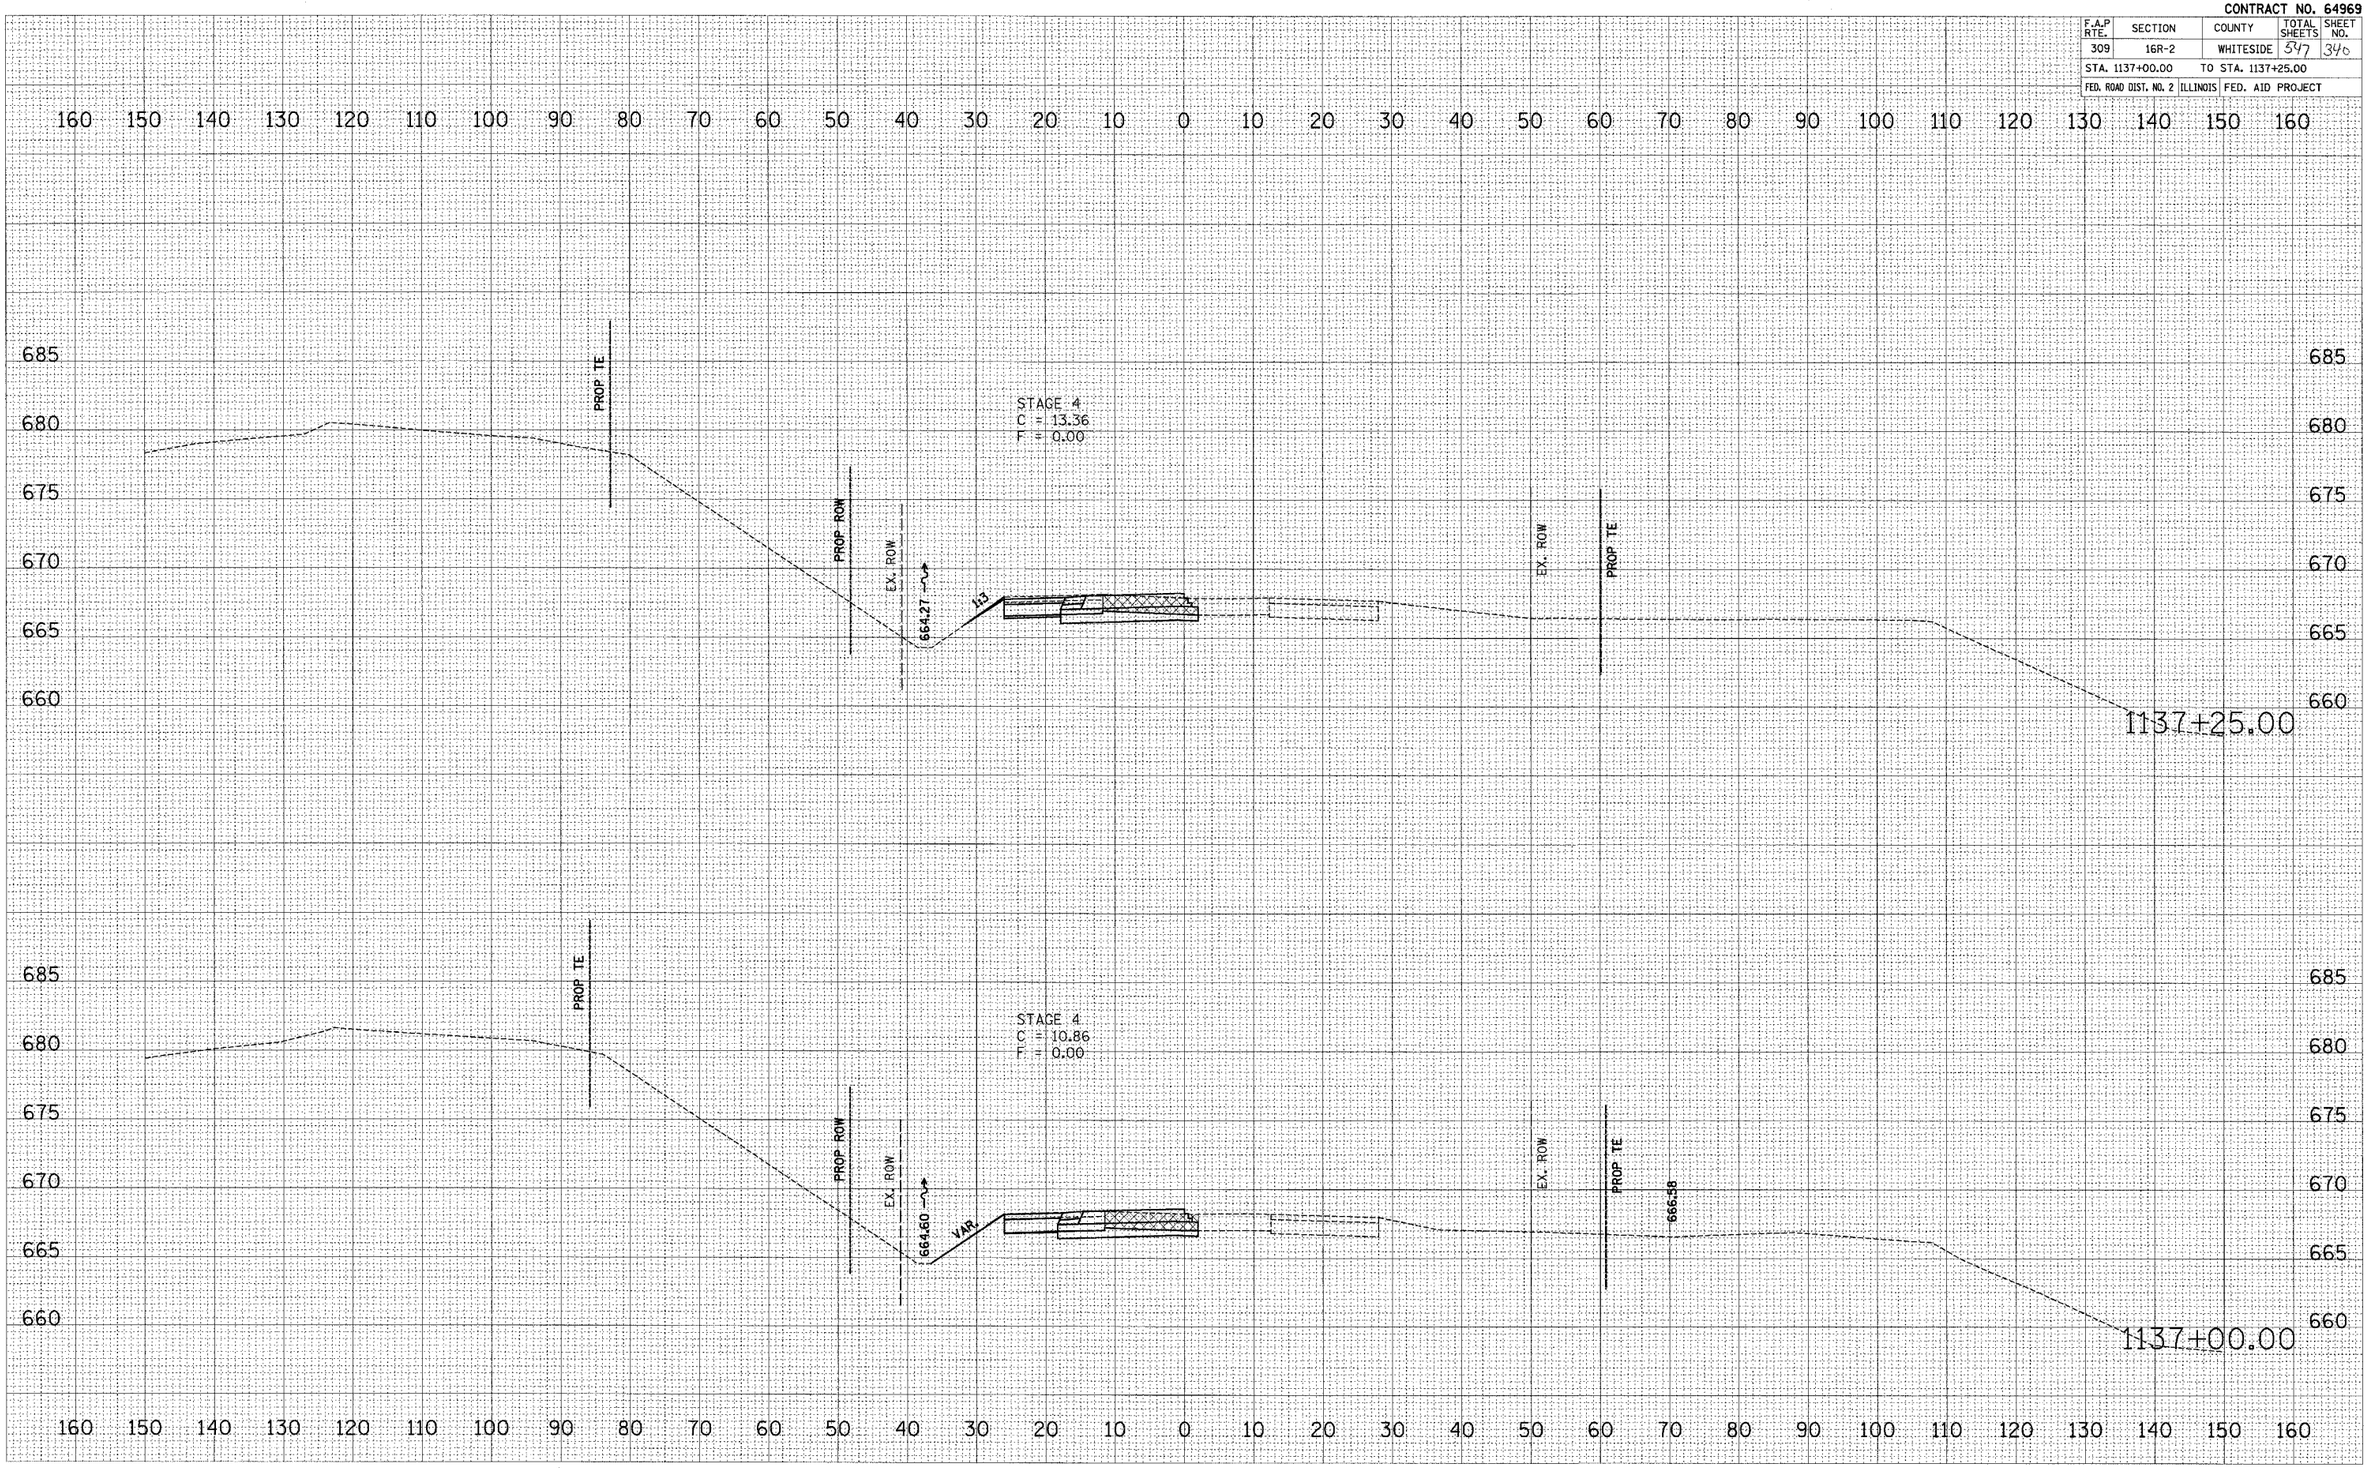

US ROUTE 30 – MAINTENANCE OF TRAFFIC – STAGE 4

FINAL SURVEY		BY	DATE
SURVEYED			
PLOTTED			
NOTE BOOK	TEMPLATE		
	AREAS		
NO.	AREAS CHECKED		

ORIGINAL SURVEY		BY	DATE
SURVEYED			
PLOTTED			
NOTE BOOK	TEMPLATE		
	AREAS		
NO.	AREAS CHECKED		

PLOT DATE = $DATE$
FILE NAME = $FILEL$
PLOT SCALE = $SCALE$
USER NAME = $USER$

Microstat sign 12/16/2005 9:14:34 AM