CONTRACT NO. 64A48

F.A.P. RTE.	SECTION	COUNTY	TOTAL SHEETS	SHEET NO.
301	24BR-1	JO DAVIESS	50	6
STA.		TO STA.		
FED. ROAD DIST. NO.	ILLINOIS	FED. AID PROJECT		

TYPICAL SECTIONS

STA. 2019+31.57 - STA. 2022+29.84
STA. 2024+28.84 - STA. 2029+40.28

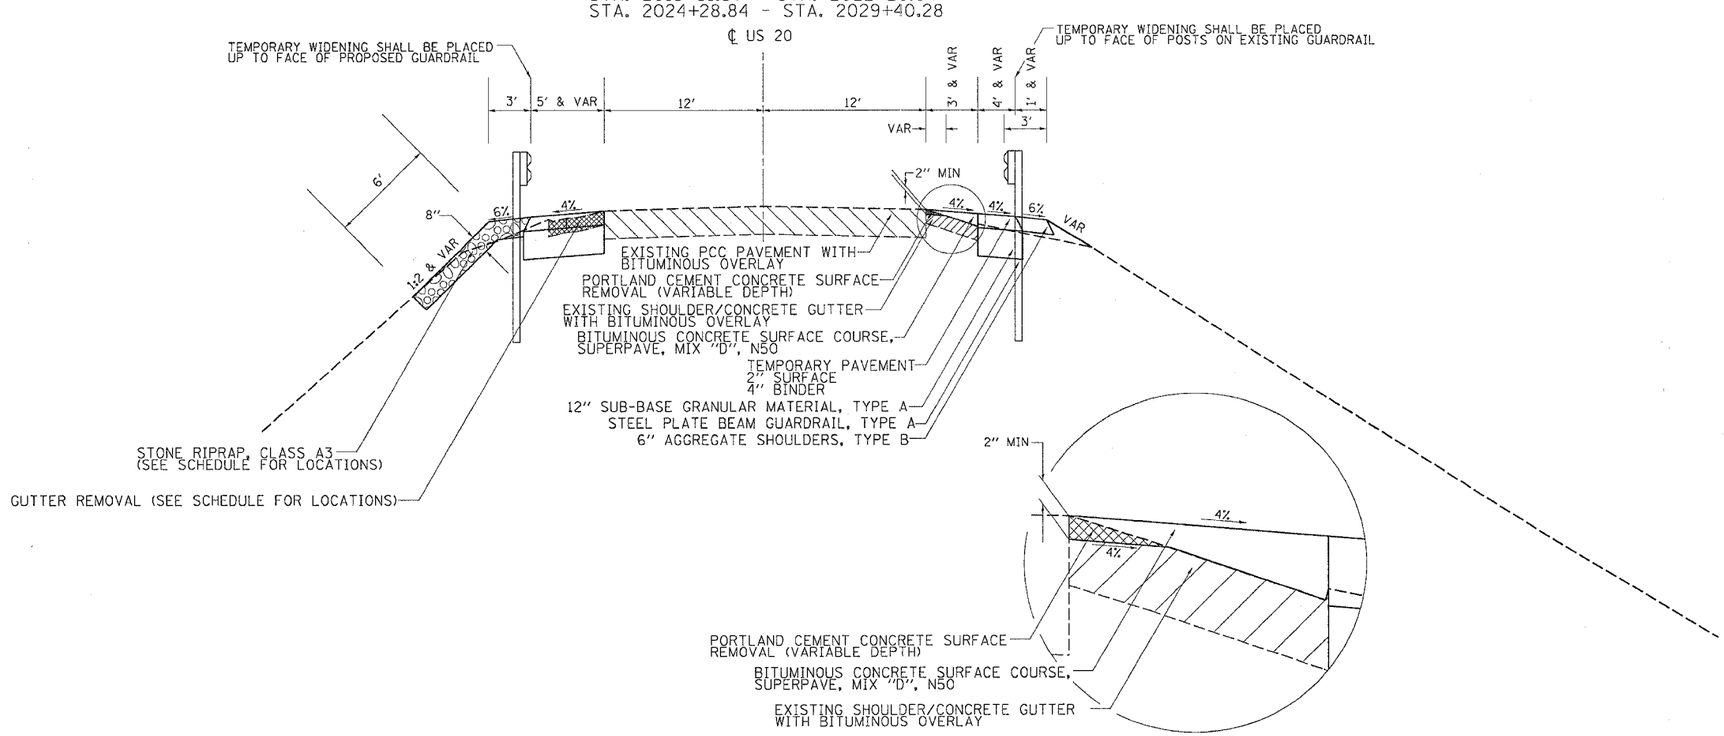

BITUMINOUS SURFACE REMOVAL - BUTT JOINT

STA 2022+29.84 TO STA 2022+62.00
STA 2023+96.98 TO STA 2024+40.28

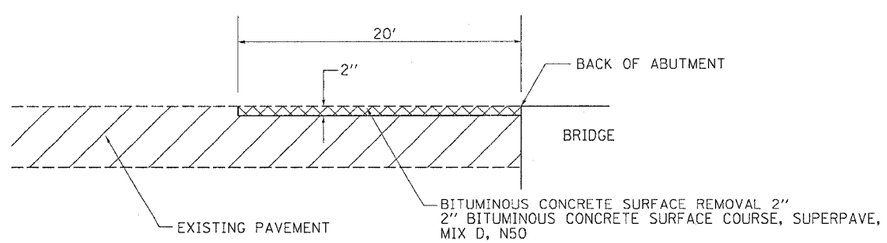

*NOTE: SEE PLANS FOR BUTT JOINT LAYOUT

EXISTING

REMOVAL

SURFACE COURSE 112 (LBS/SY/IN)

PLOT DATE = Mon Dec 12 09:34:04 2005
FILE NAME = e:\projects\c202205\c202205typ.dgn
PLOT SCALE = 50.0000 ' / IN.
USER NAME = maglilj