CONTRACT NO. 64B25

F.A.S. RTE.	SECTION	COUNTY	TOTAL SHEETS	SHEET NO.
227	105BR-2	HENRY	31	8
STA.		TO STA.		
FED. ROAD DIST. NO.	ILLINOIS	FED. AID PROJECT		

PLAN SHEET

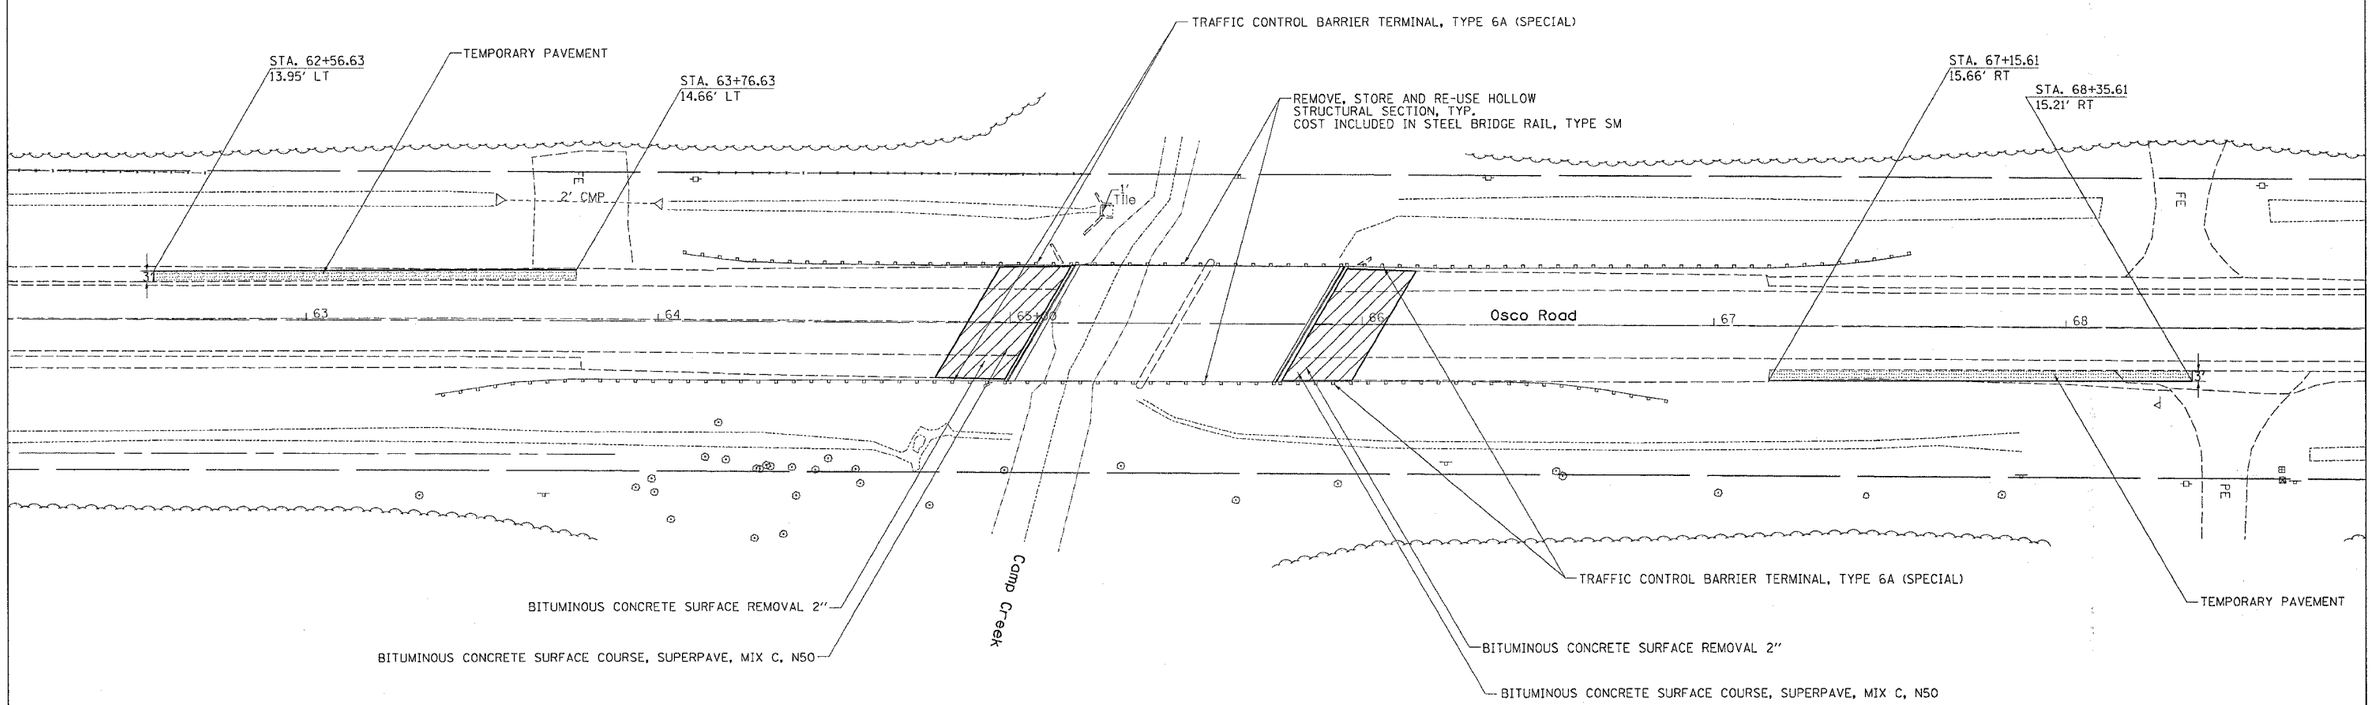

REVISIONS	
NAME	DATE

ILLINOIS DEPARTMENT OF TRANSPORTATION

SCALE: VERT. HORIZ.

DATE

DRAWN BY

CHECKED BY

PLOT DATE = Mon Dec 19 10:21:21 2005
FILE NAME = c:\projects\k2896905\d896sln.dgn
PLOT SCALE = 20.0000 ' / in.
USER NAME = geffjl

OSCO RD