CONTRACT NO. 66556

F.A.P. RTE.	SECTION	COUNTY	TOTAL SHEETS	SHEET NO.
627	1BR	LASALLE	69	13
STA.		TO STA.		
FED. ROAD DIST. NO.	ILLINOIS	FED. AID PROJECT		

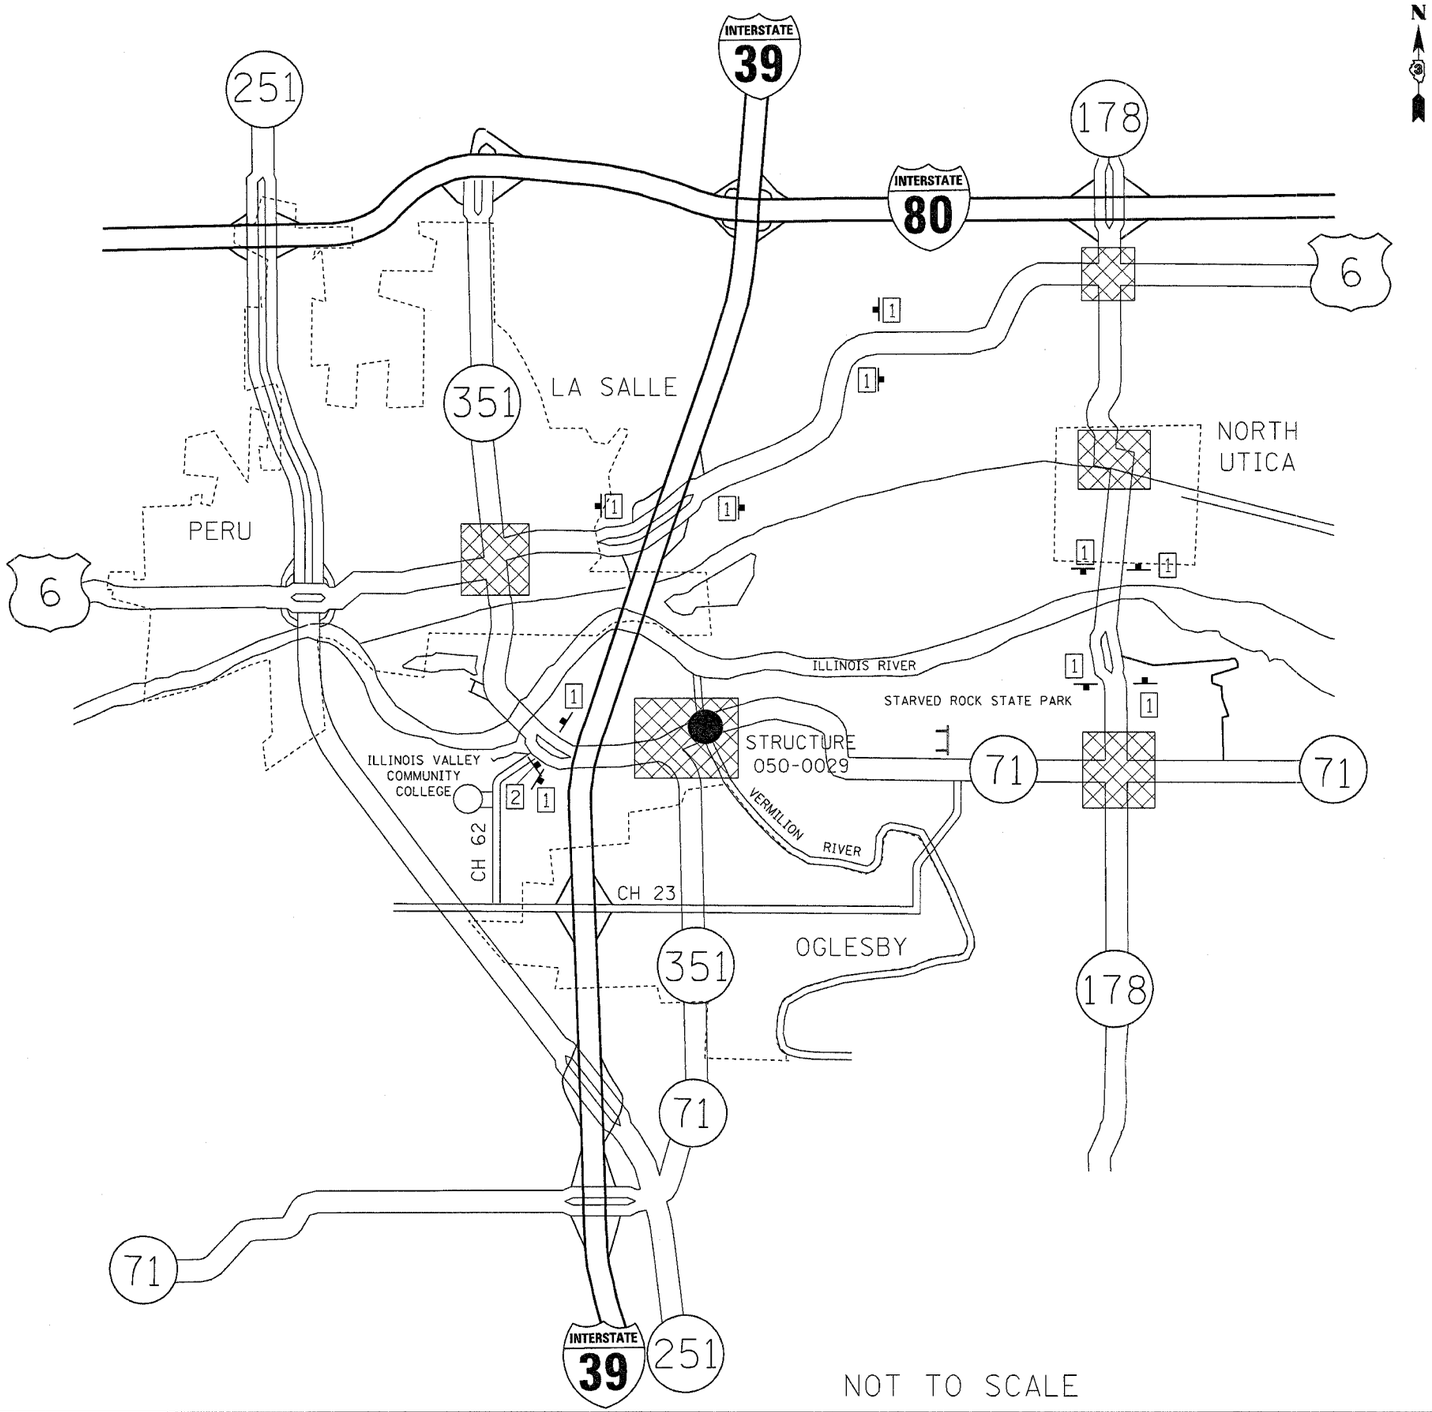

NOT TO SCALE

PRIOR TO INSTALLING POST MOUNTED SIGNS, THE CONTRACTOR SHALL CONTACT J.U.L.I.E.

IDOT WILL SUPPLY 48 M1-I100, "ILLINOIS 71," SIGNS FROM DISTRICT 3 BUREAU OF OPERATIONS. THE CONTRACTOR SHALL BE RESPONSIBLE FOR ERECTION, MAINTENANCE, AND REMOVAL OF IDOT-SUPPLIED SIGNS. ALL OTHER SIGNAGE SHALL BE SUPPLIED BY THE CONTRACTOR.

ANY IDOT SIGN THAT IS COVERED OR CHANGED SHALL BE DONE IN A MANNER WHICH DOES NOT DAMAGE ANY SIGNS OR POSTS. ANY SIGN OR POST WHICH THE ENGINEER DETERMINES HAS BEEN DAMAGED BY THE CONTRACTOR SHALL BE REPAIRED OR REPLACED AT THE CONTRACTOR'S OWN EXPENSE.

LEGEND (THIS SHEET)	
	SEE OTHER PLAN SHEETS FOR MORE DETAILS
1	DETOUR M4-8(FO) 24"X12" ILLINOIS 71 M1 - I100 24"X24"
2	DETOUR M4-8(FO) 24"X12" EAST M3-2 24"X12" ILLINOIS 71 M1 - I100 24"X24" M6-1(L)(FO) 21"X15"
	R11-3 60"X30" BRIDGE CLOSED 1 3/4 MILES AHEAD LOCAL TRAFFIC ONLY

REVISIONS	
NAME	DATE

ILLINOIS DEPARTMENT OF TRANSPORTATION

DETOUR
TRAFFIC CONTROL PLAN
SHEET 1 OF 4

SCALE: VERT. HORIZ.
DATE
DRAWN BY
CHECKED BY

PLOT DATE = 10/31/2005
FILE NAME = $FILE$
PLOT SCALE = $SCALE$
USER NAME = $USER$