CONTRACT NO. 66563

F.A.U. RTE.	SECTION	COUNTY	TOTAL SHEETS	SHEET NO.
5952	G-BR-1	GRUNDY	50	30
STA.		TO STA.		
FED. ROAD DIST. NO. 7	ILLINOIS	FED. AID PROJECT		

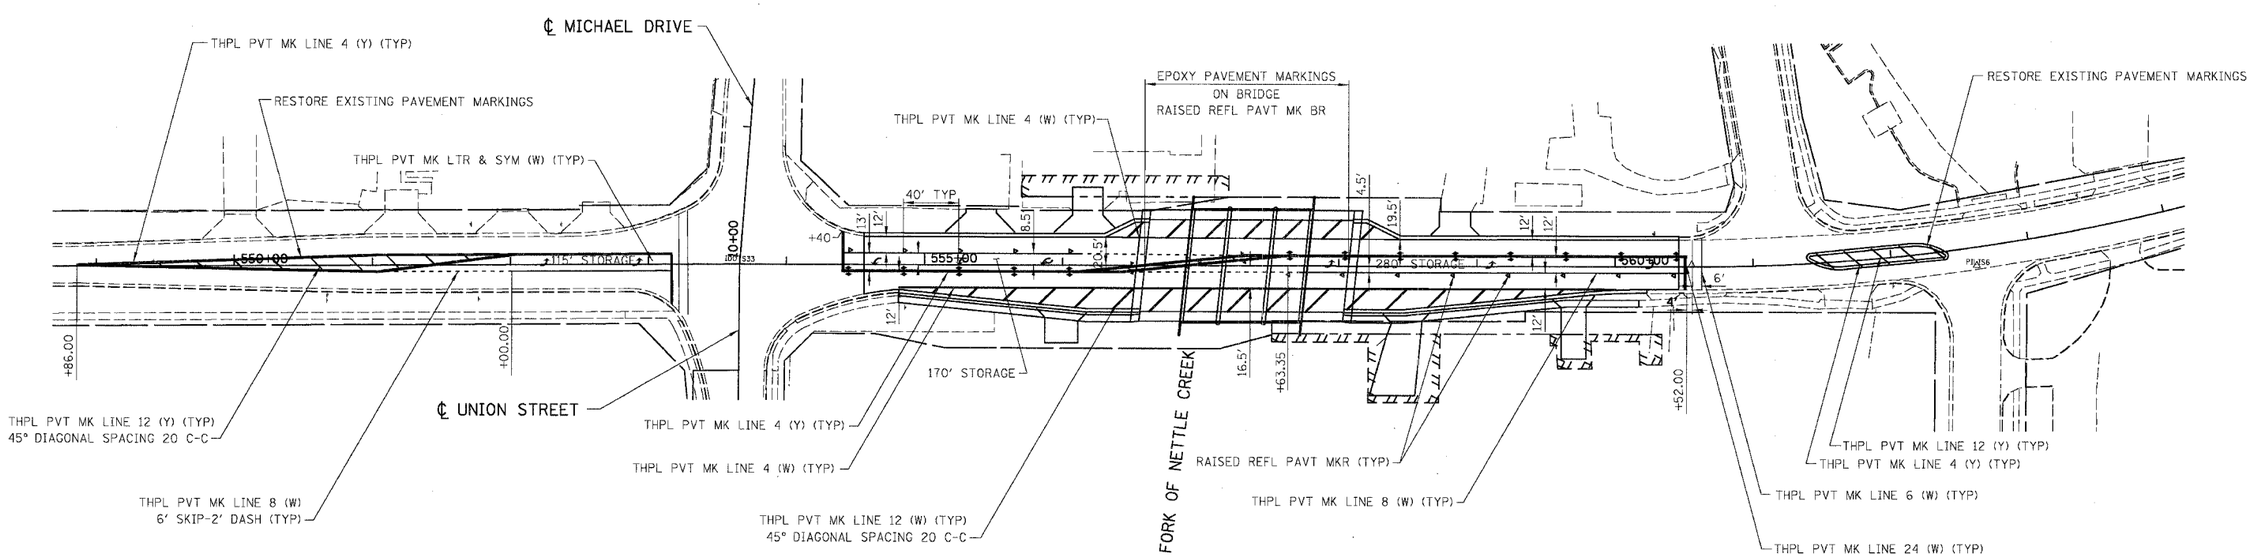

NOTES

1. ALL EXISTING SIGNS WITHIN THE PROJECT LIMITS MUST BE MAINTAINED AND/OR REMOVED, STORED, AND RE-ERECTED AS DIRECTED BY THE ENGINEER. THIS WORK WILL NOT BE PAID SEPARATELY, BUT MUST BE INCLUDED IN OTHER ITEMS OF THE CONTRACT.

2. SEE MOT SHEETS FOR PAVEMENT MARKING REMOVALS

LEGEND

- ◁ ◁ ONE-WAY CRYSTAL MARKER
- ◁ ◁ ONE-WAY AMBER MARKER
- ◆ ◆ TWO-WAY AMBER MARKER

SEE STANDARD 781001-02

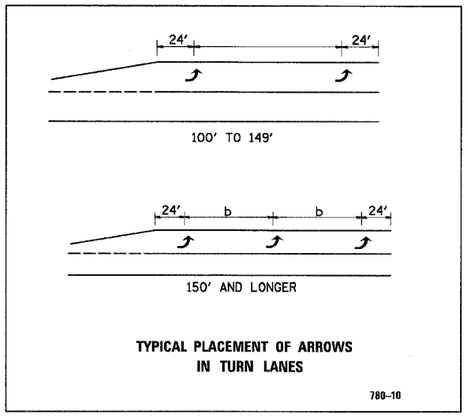

TYPICAL PLACEMENT OF ARROWS IN TURN LANES

780-10

BOWMAN, BARRETT & ASSOCIATES INC.
CONSULTING ENGINEERS
130 E. RANDOLPH STREET
CHICAGO, ILLINOIS 60601
JOB NO. 541

REVISIONS	
NAME	DATE

ILLINOIS DEPARTMENT OF TRANSPORTATION

U.S. ROUTE 6
PAVEMENT MARKINGS
& SIGNING PLAN

SCALE: VERT.
HORIZ. 1"=50'
DATE 10/25/05

DRAWN BY RA
CHECKED BY DM

10/25/2005 02:00:40 PM
ra\541\code\civil\66563 East Fork\5402WS.EF.dgn
default