PLOT DATE = 12/15/2005
FILE NAME = ...\05\25204\25204-1\v8\xsht.dgn
PLOT SCALE = 10.0000 ' / IN.
USER NAME = CFC

ORIGINAL SURVEY		BY	DATE
NOTE BOOK NO.	SURVEYED		
	PLOTTED		
	TEMPLATE		
	AREAS		
	AREAS CHECKED		

FINAL SURVEY		BY	DATE
NOTE BOOK NO.	SURVEYED		
	PLOTTED		
	TEMPLATE		
	AREAS		
	AREAS CHECKED		

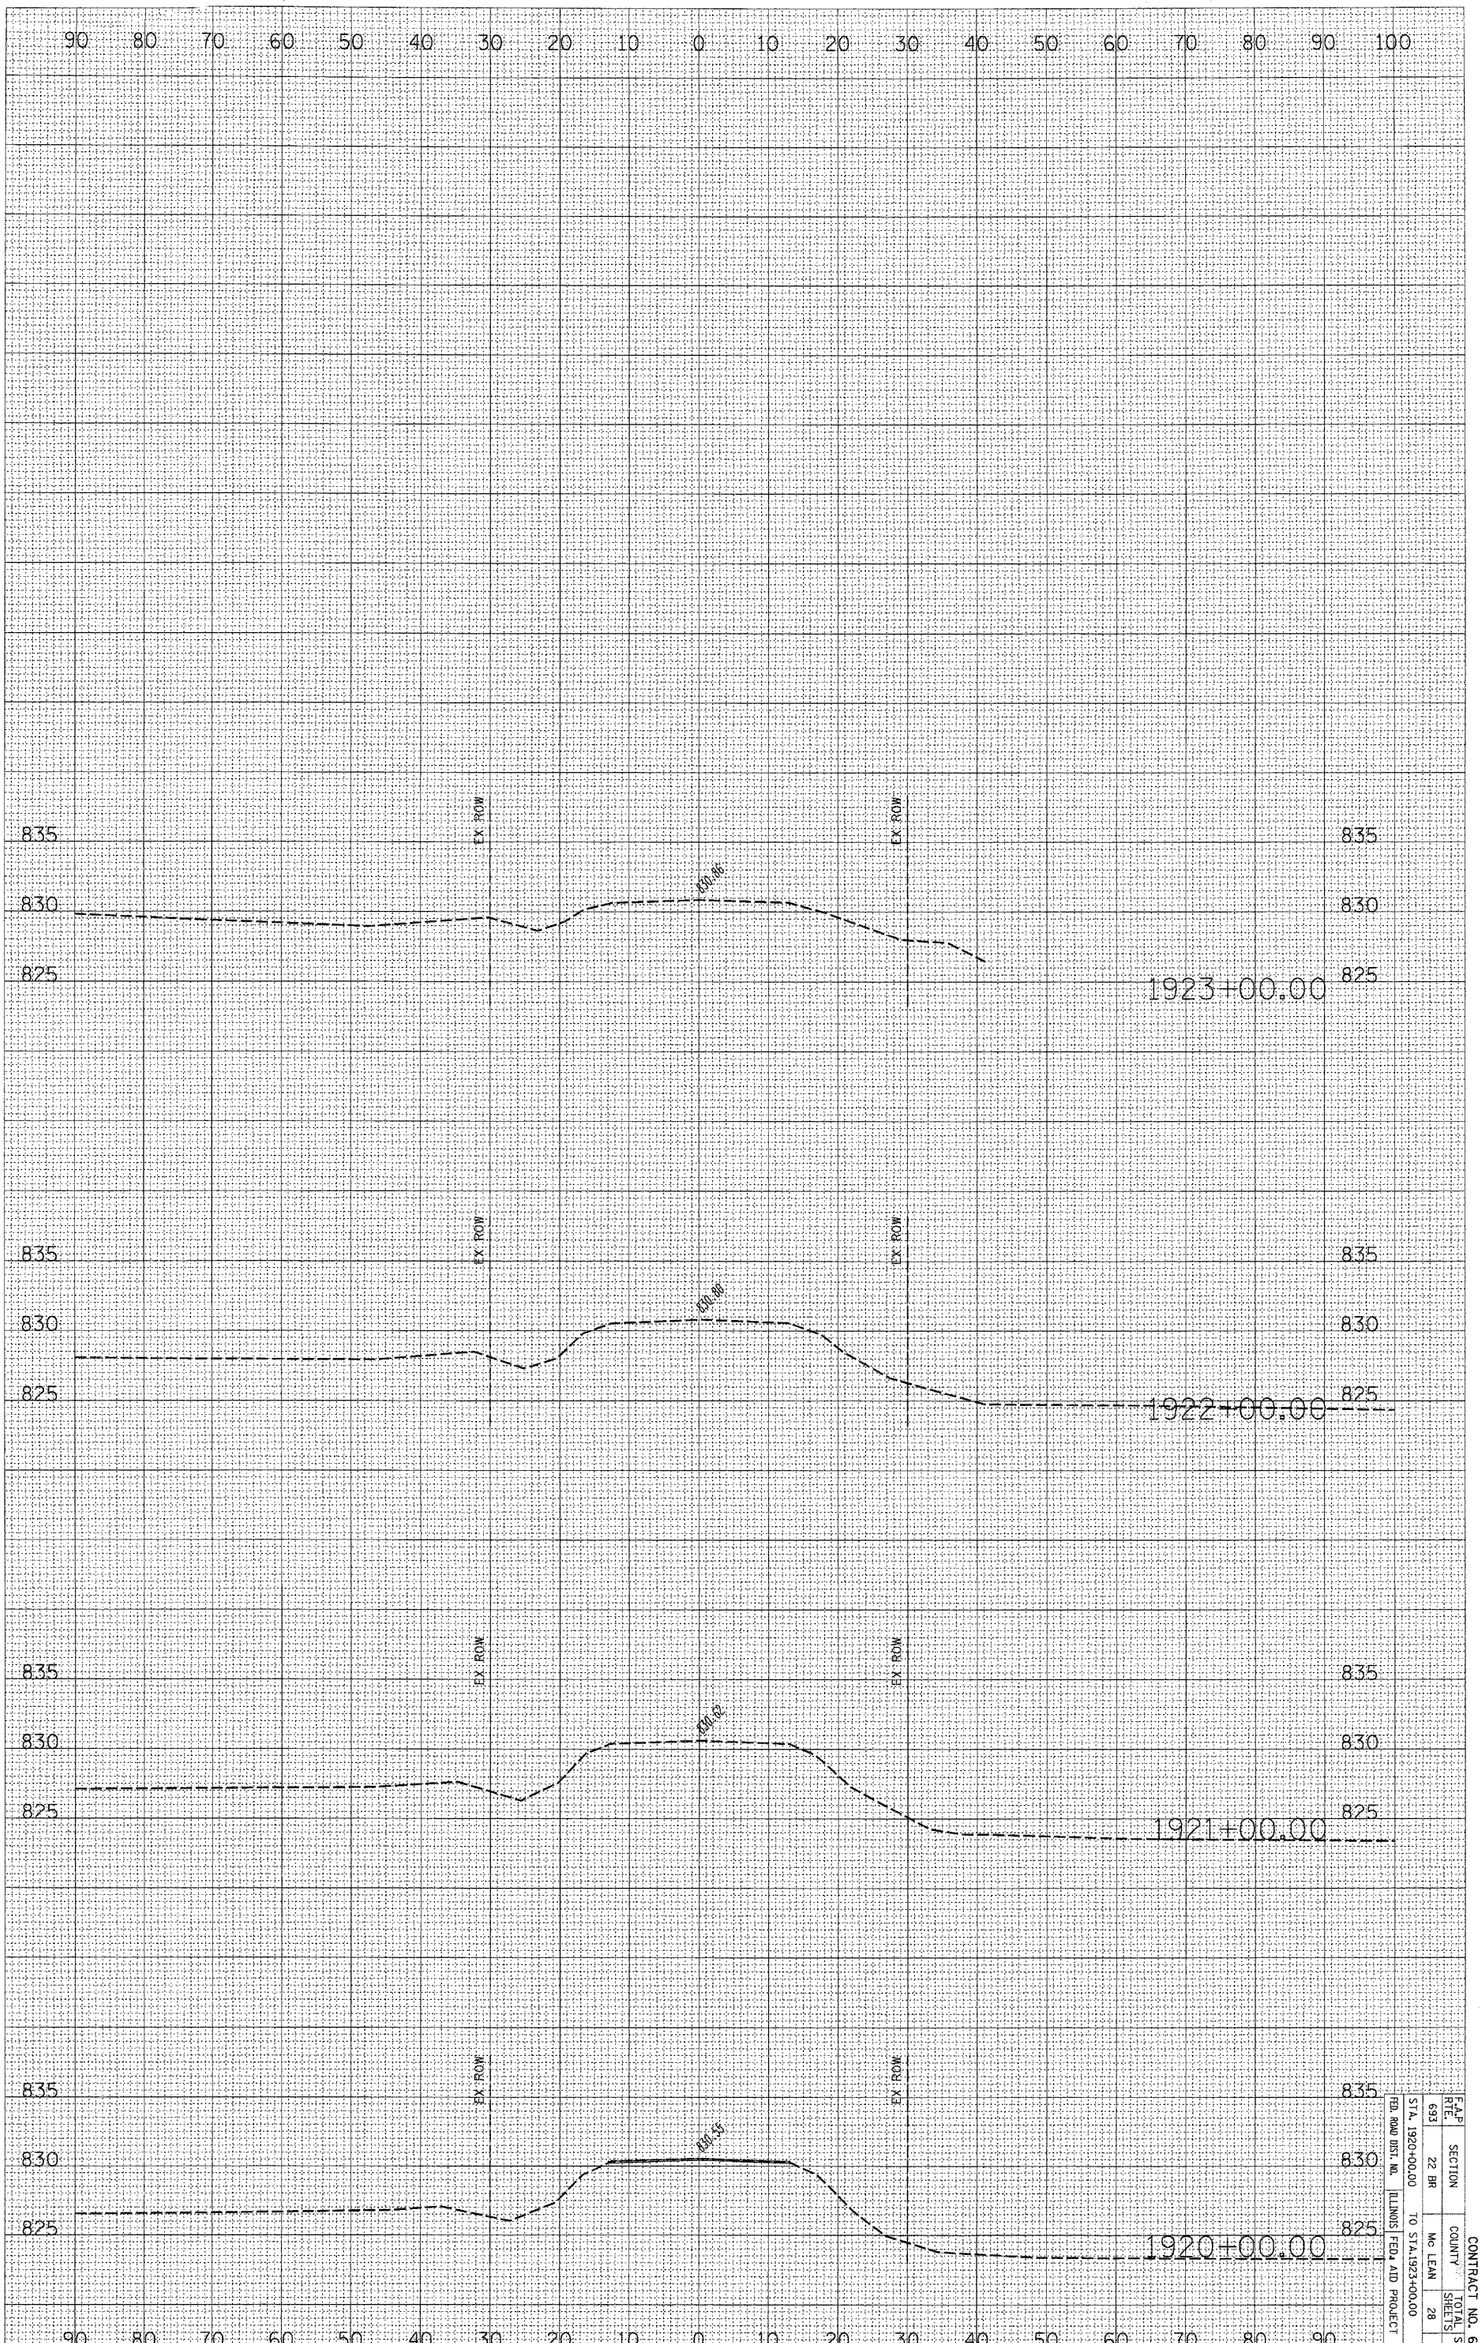

F.A.P. RTE.	SECTION	COUNTY	TOTAL SHEETS	SHEET NO.
693	22 BR	Mc LEAN	28	28

FED. ROAD DIST. NO. | ILLINOIS | FED. AID PROJECT

STA. 1920+00.00 TO STA. 1923+00.00

CONTRACT NO. 66583