CONTRACT NO. 68325

F.A.U RTE.	SECTION	COUNTY	TOTAL SHEETS	SHEET NO.
6659	*	PEORIA	40	38
STA. 381+27.39		TO STA. 381+29.55		
FED. ROAD DIST. NO.	ILLINOIS	FED. AID PROJECT		

*D4 BOX CULVERT EXT. 2006

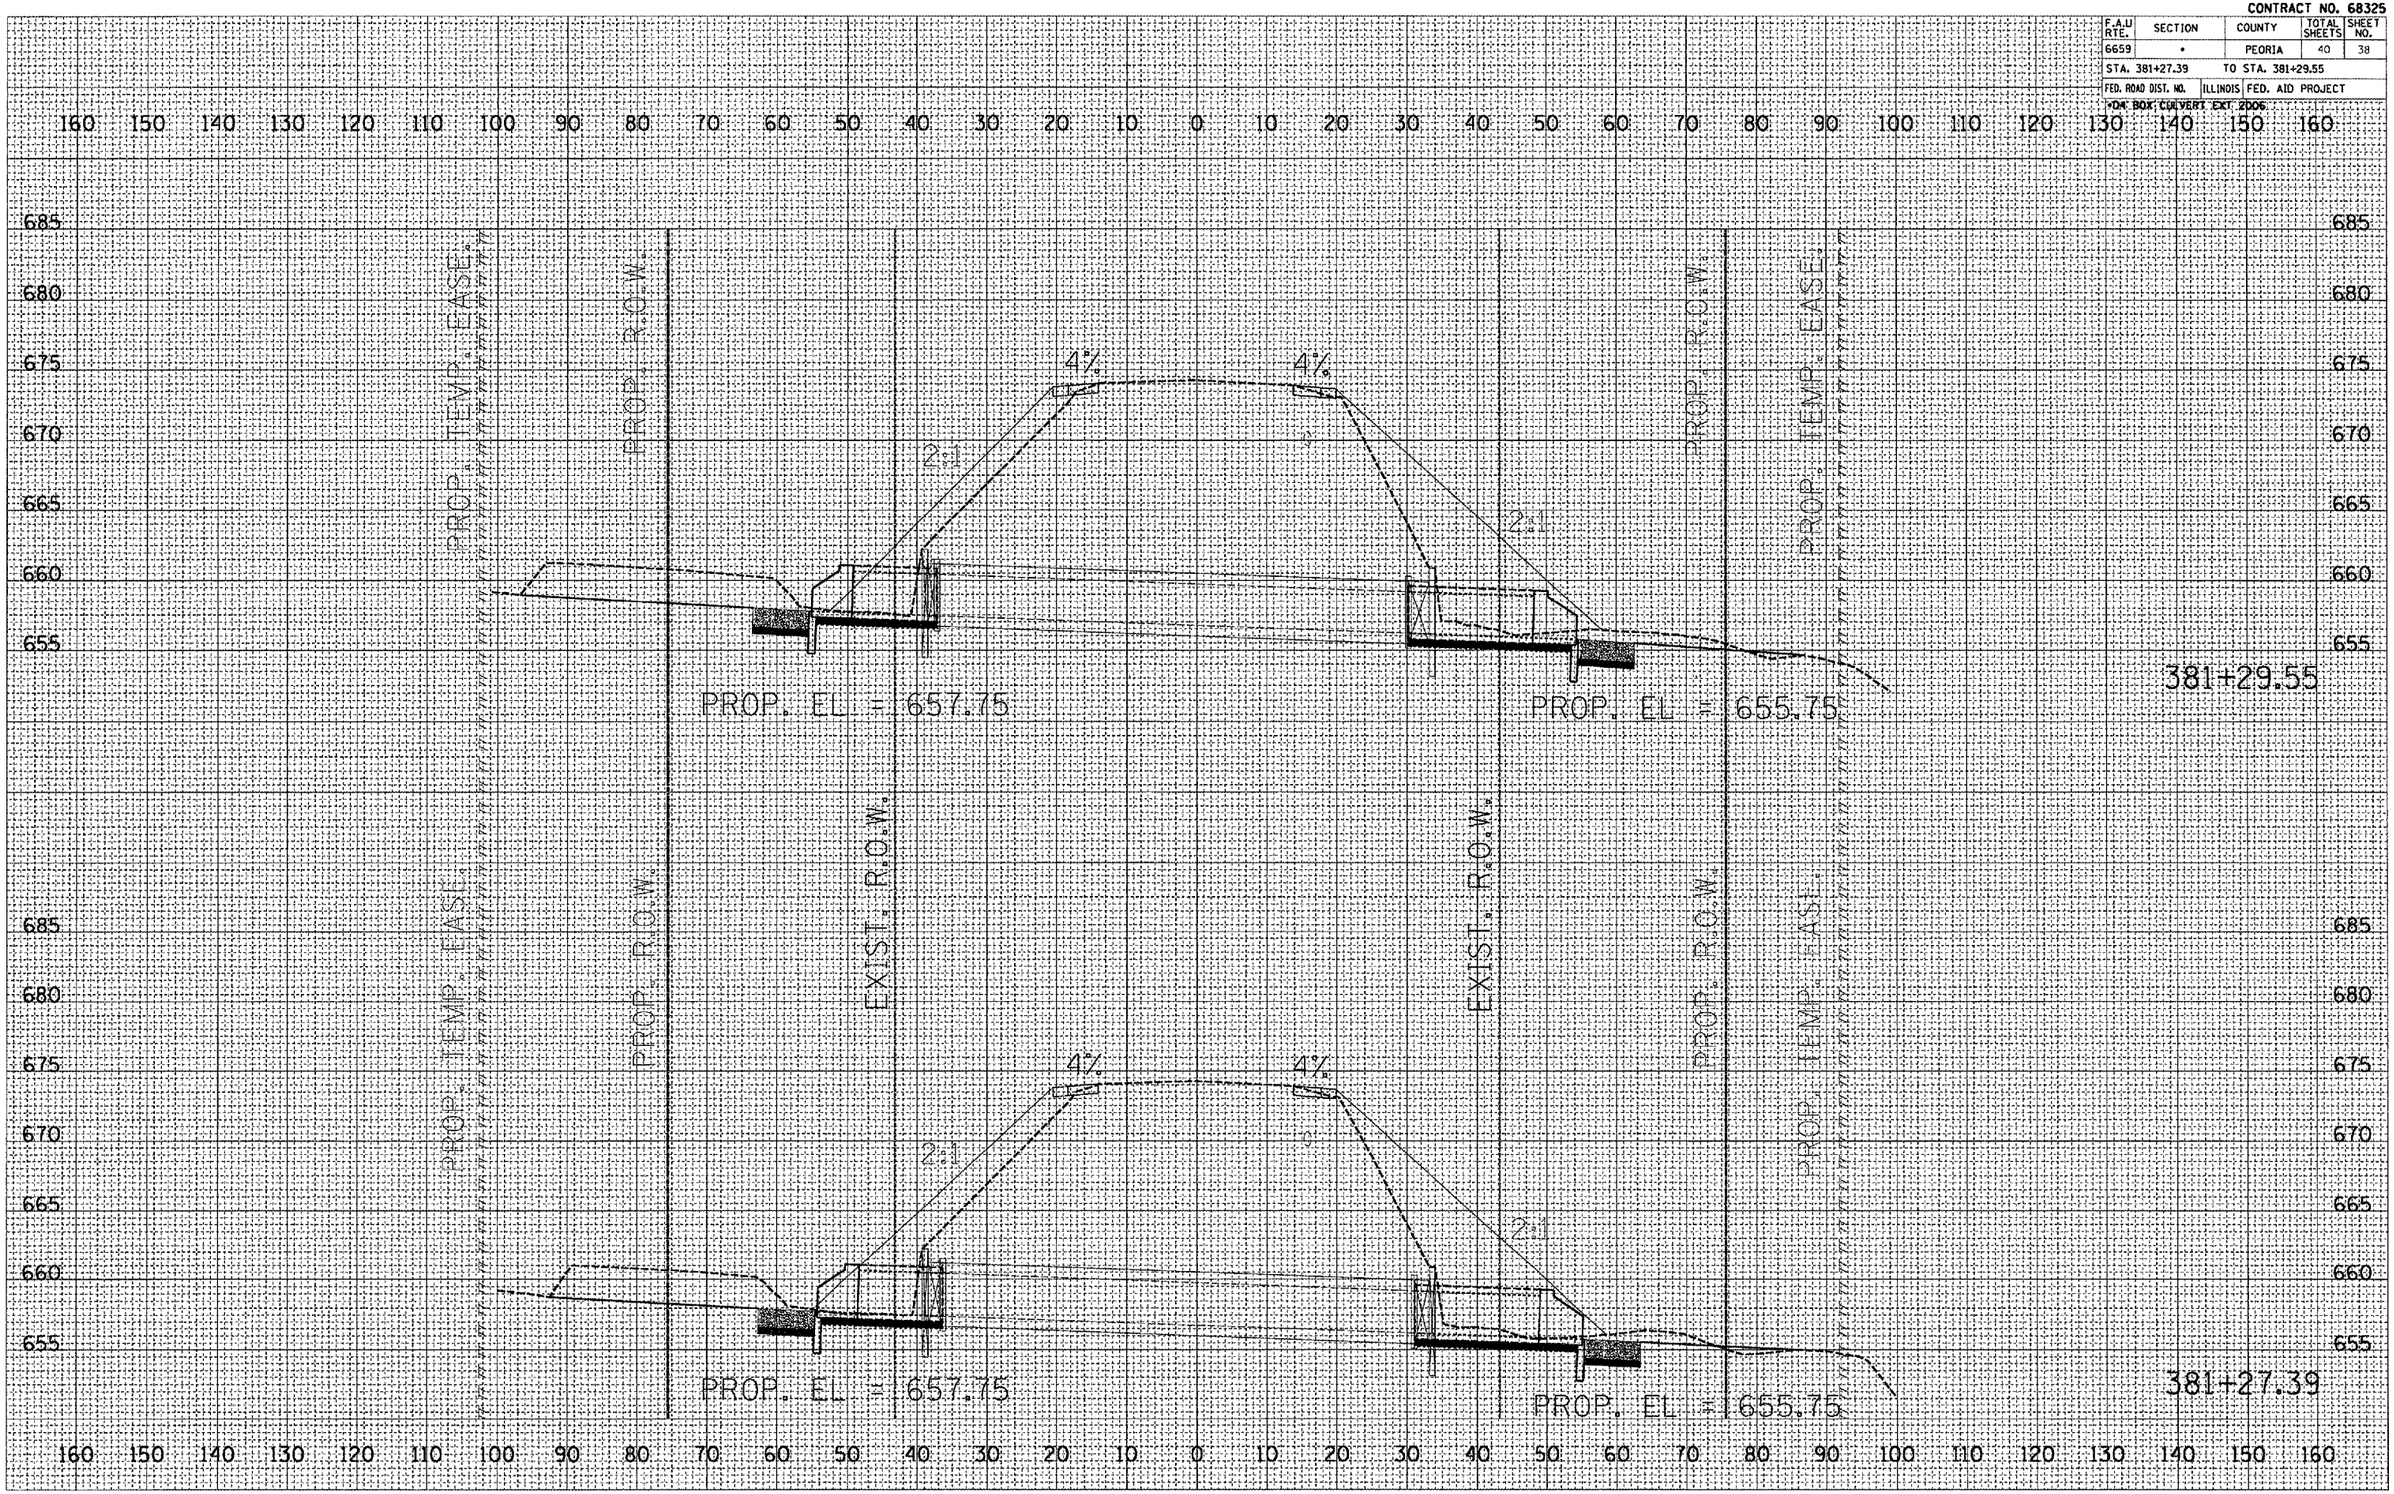

PARALLEL TO CULVERT

FINAL SURVEY	BY	DATE
NOTE BOOK	SURVEYED	
	PLOTTED	
	TEMPLATE	
	AREAS	
NO.	AREAS CHECKED	

ORIGINAL SURVEY	BY	DATE
NOTE BOOK	SURVEYED	
	PLOTTED	
	TEMPLATE	
	AREAS	
NO.	AREAS CHECKED	

PLOT DATE = 12/19/2005
FILE NAME = c:\pwworking\peoria\d706mcor\sheet\sheet38.dgn
PLOT SCALE = 25.0372 ' / IN.
REFERENCE = MREF8