CONTRACT NO. 70493

F.A. RTE.	SECTION	COUNTY	TOTAL SHEETS	SHEET NO.
VAR.	*	MACON	13	10
STA.		TO STA.		
FED. ROAD DIST. NO.	ILLINOIS	FED. AID PROJECT		

* D5 CRACK & JOINT SEAL 2006-2

TYPICAL CROSS SECTION 2A

LOCATION #2

STATION 28+50.00 TO STATION 37+98.00 2B

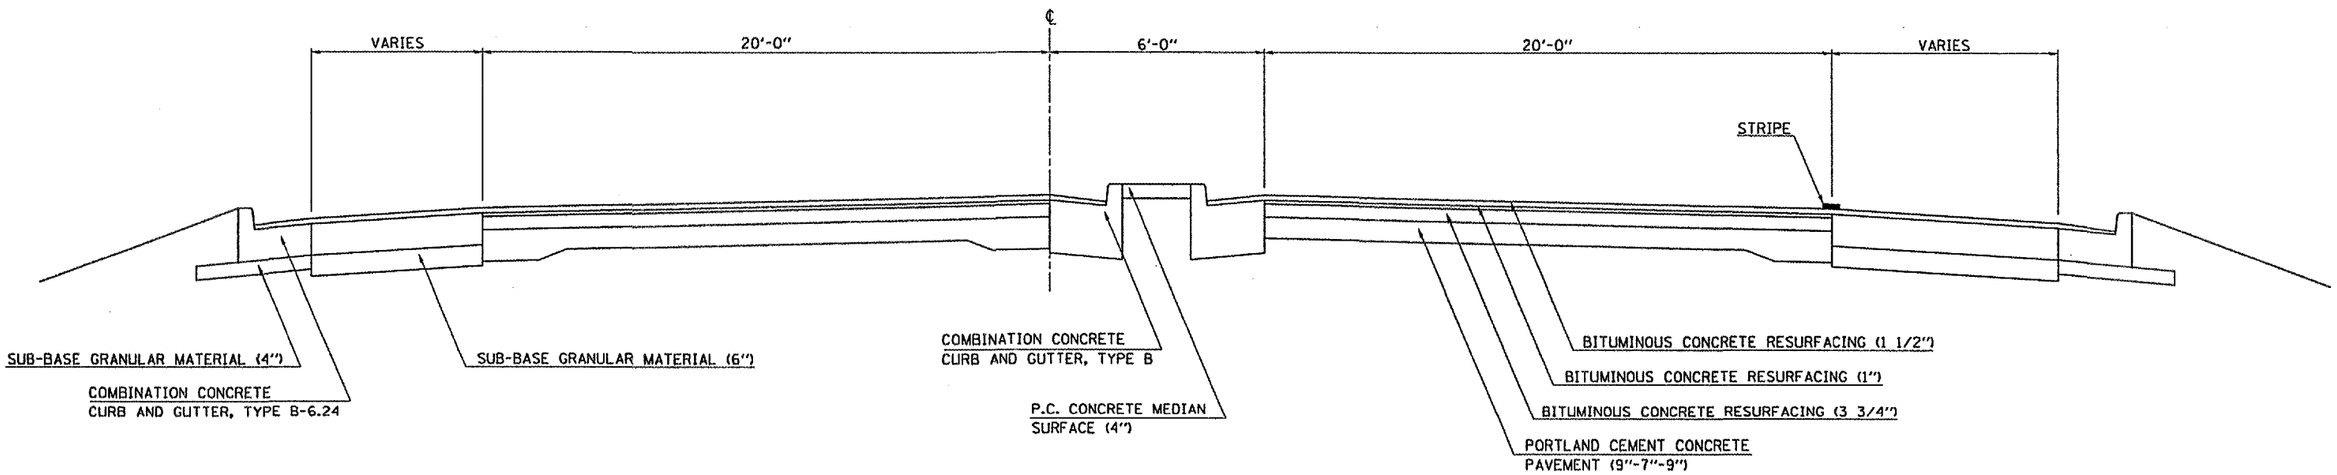

TYPICAL CROSS SECTION 2B

LOCATION #2

STATION TO STATION

2A 37+98.00 39+50.00 (BK.)

123+36 (AH) 130+17.00

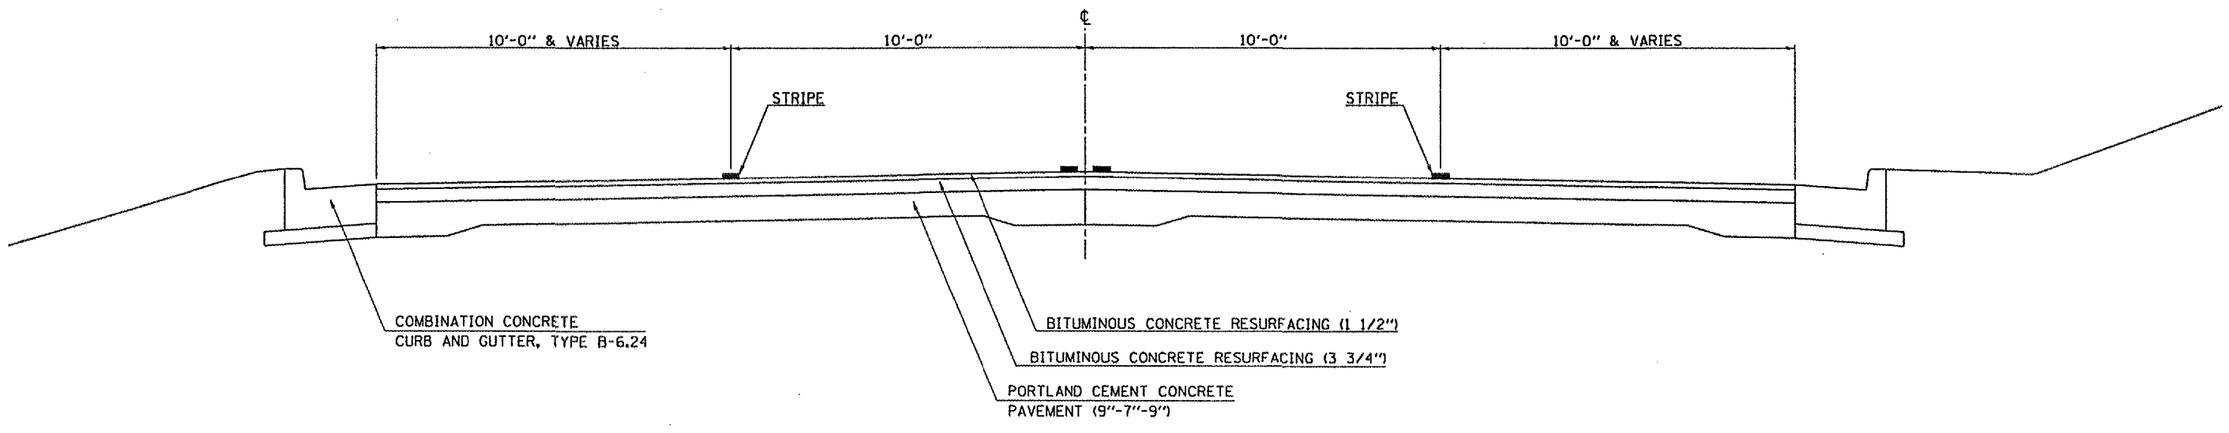

PLOT DATE = 12/5/2005
FILE NAME = c:\projects\d501506 (v8)\70493plan.dgn
PLOT SCALE = 43.2355 ' / IN.
USER NAME = piersanbr