CONTRACT NO. 70495

F.A. RTE.	SECTION	COUNTY	TOTAL SHEETS	SHEET NO.
VAR.	*	**	20	13
STA.	TO STA.			
FED. ROAD DIST. NO.	ILLINOIS	FED. AID PROJECT		

* D5 CRACK & JOINT SEAL 2006-4
** DEWITT/PIATT

TYPICAL CROSS SECTION (1)

LOCATION #3

STATION	TO	STATION
632+00		737+98 (BRIDGE OMISSION)
739+22		960+57.40
978+22		1018+51
1029+47		1052+60
1063+95		1069+44.87 (BRIDGE OMISSION)
1070+51.14		1073+84 (RESURFACING OMISSION)

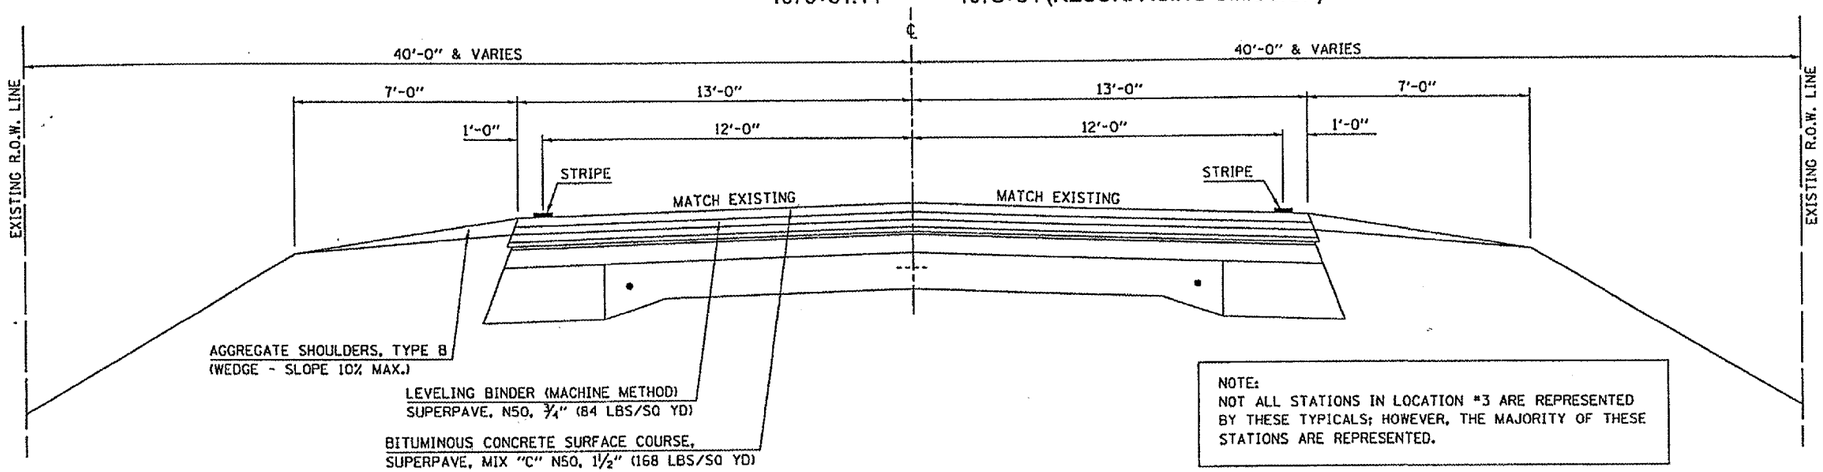

NOTE:
NOT ALL STATIONS IN LOCATION #3 ARE REPRESENTED BY THESE TYPICALS; HOWEVER, THE MAJORITY OF THESE STATIONS ARE REPRESENTED.

TYPICAL CROSS SECTION (2)

LOCATION #3

STATION	TO	STATION
960+57.4		978+22
1018+51		1029+47
1052+60		1063+95

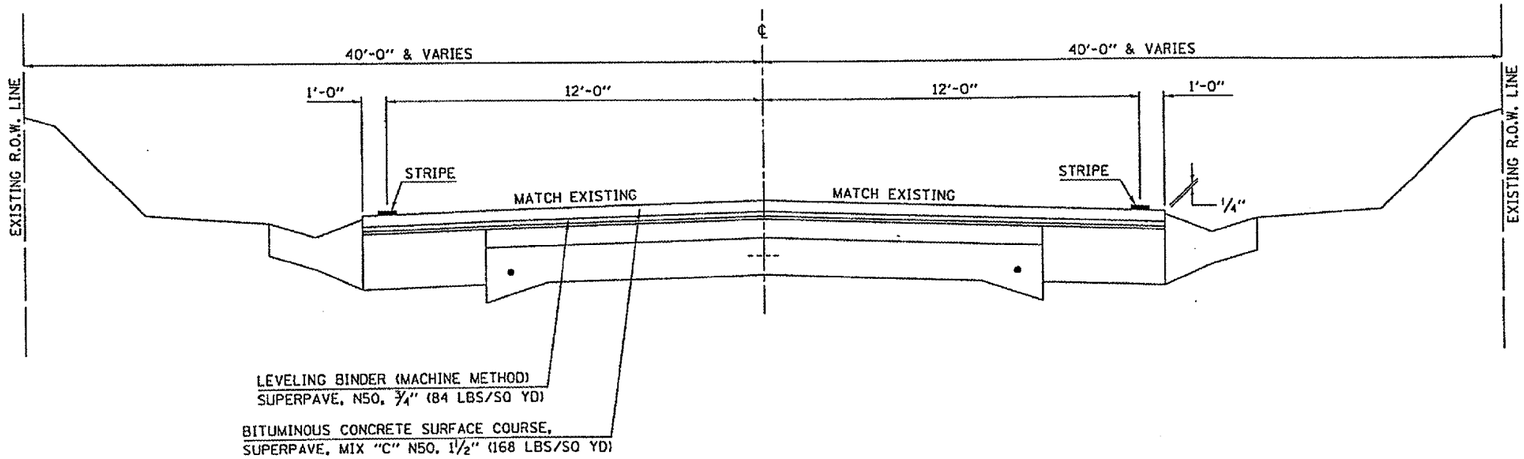

PLOT DATE = 12/1/2005
FILE NAME = c:\projects\1706.dgn
PLOT SCALE = 100.0000 '/ IN.
USER NAME = pmiller