CONTRACT NO. 87275

F.A.U RTE.	SECTION	COUNTY	TOTAL SHEETS	SHEET NO.
*	**	McLEAN	34	12
STA.		TO STA.		
FED. ROAD DIST. NO.	ILLINOIS	FED. AID PROJECT		

* 6352 - COLLEGE AVENUE
6385 - WHITE OAK ROAD (C.H. 70)
** 03-00182-00-RS

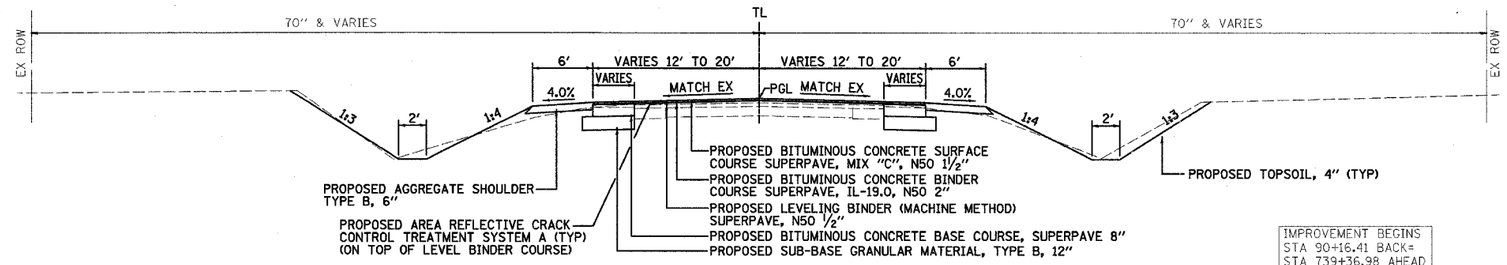

WHITE OAK ROAD
PROPOSED TYPICAL SECTION
STA 90+16.41 TO STA 98+45.68
STA 101+45.68 TO STA 109+18.48

(TRANSITION VARIES 24' E-E TO 38' E-E
STA 90+32.43 LT TO STA 94+32.43 LT
STA 91+32.43 RT TO STA 94+32.43 RT)

(TRANSITION VARIES 38' E-E TO 24' E-E
STA 105+51.63 LT TO STA 108+51.63 LT
STA 105+51.63 RT TO STA 109+51.63 RT)

IMPROVEMENT BEGINS
STA 90+16.41 BACK=
STA 739+36.98 AHEAD
IMPROVEMENT ENDS
STA 109+51.63 AHEAD=
STA 720+01.76 BACK

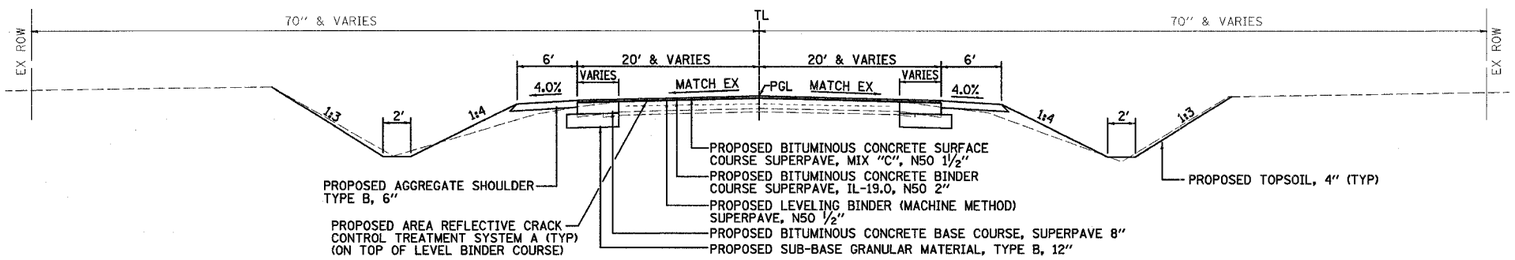

WHITE OAK ROAD
PROPOSED TYPICAL SECTION
STA 98+45.68 LT TO STA 98+73.25 LT
STA 98+45.68 RT TO STA 98+87.05 RT
STA 100+94.68 LT TO STA 101+45.38 LT

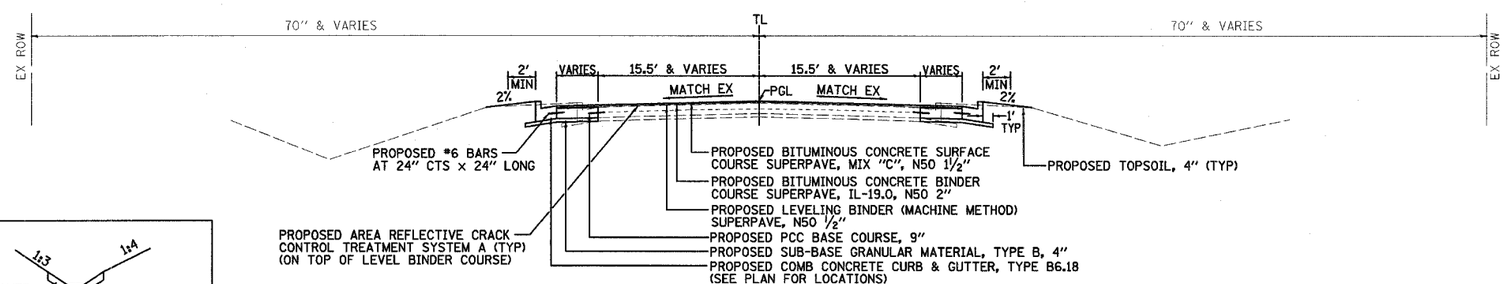

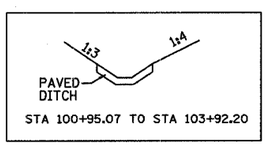

STA 100+95.07 TO STA 103+92.20

COLLEGE AVENUE
PROPOSED TYPICAL SECTION
STA 82+30.46 TO STA 85+99.95

WHITE OAK ROAD
PROPOSED TYPICAL SECTION
STA 98+73.25 LT TO STA 100+94.68 LT
STA 98+87.05 RT TO STA 101+45.38 RT

STATUS OF UTILITIES		
UTILITY COMPANIES & AGENCIES THAT MAY BE INVOLVED IN THIS PROJECT AND HAVE RECEIVED PLANS ARE LISTED BELOW		
UTILITY COMPANY OR AGENCY	PRELIMINARY PLANS PRESENTED	FINAL PLANS PRESENTED
TOWN OF NORMAL ENGINEERING	MARCH 8, 2005	
TOWN OF NORMAL WATER	MARCH 8, 2005	
CORN BELT ELECTRIC COMPANY	MARCH 8, 2005	
NICOR	MARCH 8, 2005	
VERIZON	MARCH 8, 2005	
INSIGHT COMMUNICATIONS MIDWEST	MARCH 8, 2005	
McLEOD	MARCH 8, 2005	

McLEAN CO SECTION 03-00182-00-RS
COLLEGE AVENUE & WHITE OAK ROAD WIDENING

PROPOSED TYPICAL SECTIONS

DRAWN BY J.OCHSNER
DATE 03/08/05
CHECKED BY RGD

Farnsworth GROUP
2709 McGraw Drive
Bloomington, Illinois 61704
309.663-8435 / fax 309.663-1571

FILE NO. 24-7482
BOOK NO. 2704
SHEET NO.

REVISED 12/08/05