F.A.U. RTE.	SECTION	COUNTY	TOTAL SHEETS	SHEET NO.
6998	99-00209-02-PV	VERMILION	72	2
STA.		TO STA.		
FED. ROAD DIST. NO.	ILLINOIS	FED. AID PROJECT-		

CONTRACT NO.: 91356

PLAN
SURVEYED
DRAWN
ALIGNMENT CHECKED
PROFILE CHECKED
CADD FILE NAME
NOTE BOOK
NO.

	BY	DATE

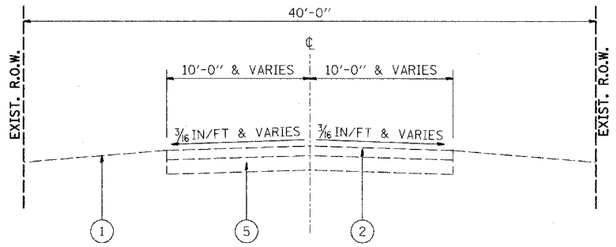

EXISTING TYPICAL SECTION (E1)

STA. 103+00.00 TO STA. 104+16.23

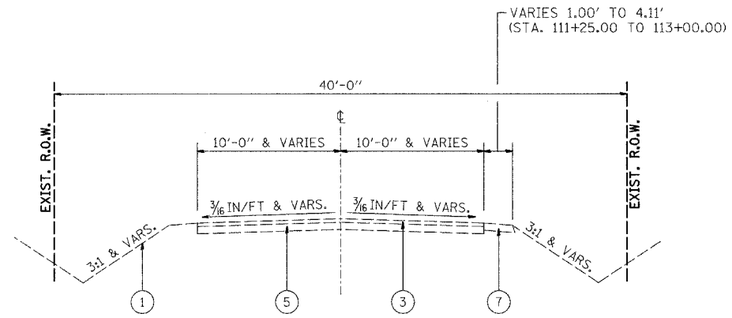

EXISTING TYPICAL SECTION (E3)

STA. 104+65.54 TO STA. 106+03.31
STA. 106+68.25 TO STA. 113+00.00

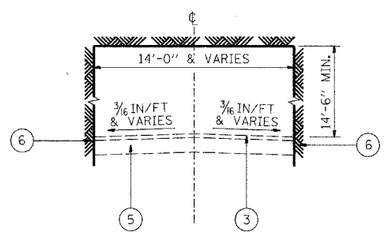

EXISTING TYPICAL SECTION (E2)

STA. 104+16.23 TO STA. 104+65.54

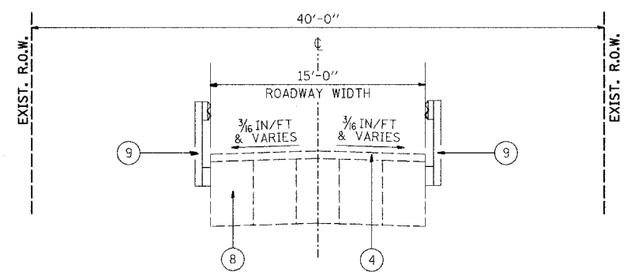

EXISTING TYPICAL SECTION (E4)

STA. 106+03.31 TO STA. 106+68.25

LEGEND:

1. EX. GROUND LINE
2. EX. BIT. SURFACE, 4"
3. EX. O&C SURFACE, 1½"
4. EX. O&C SURFACE, 2"
5. EX. AGG. BASE COURSE, 6"
6. EX. ABUTMENT
7. EX. BITUMINOUS PAVEMENT, 6" (FROM CONTRACT 1)
8. EX. CONC. DECK BEAMS 36"X27"
9. EX. STEEL PLATE BEAM GUARDRAIL

(E1) TO (E4) = LABELS FOR PLANS SHEET TO REFERENCE EXISTING TYPICALS

REVISIONS	
NAME	DATE

CITY OF DANVILLE, ILLINOIS
WINTER AVENUE RECONSTRUCTION
EXISTING TYPICAL SECTIONS
E1-E4
WINTER AVENUE

SCALE: NTS
DATE: 12/30/05
DRAWN BY: MLS
CHECKED BY: MBF