F.A.U. RTE.	SECTION	COUNTY	TOTAL SHEETS	SHEET NO.
6998	99-00209-02-PV	VERMILION	72	3
STA.		TO STA.		
FED. ROAD DIST. NO.	ILLINOIS	FED. AID PROJECT-		

CONTRACT NO.: 91356

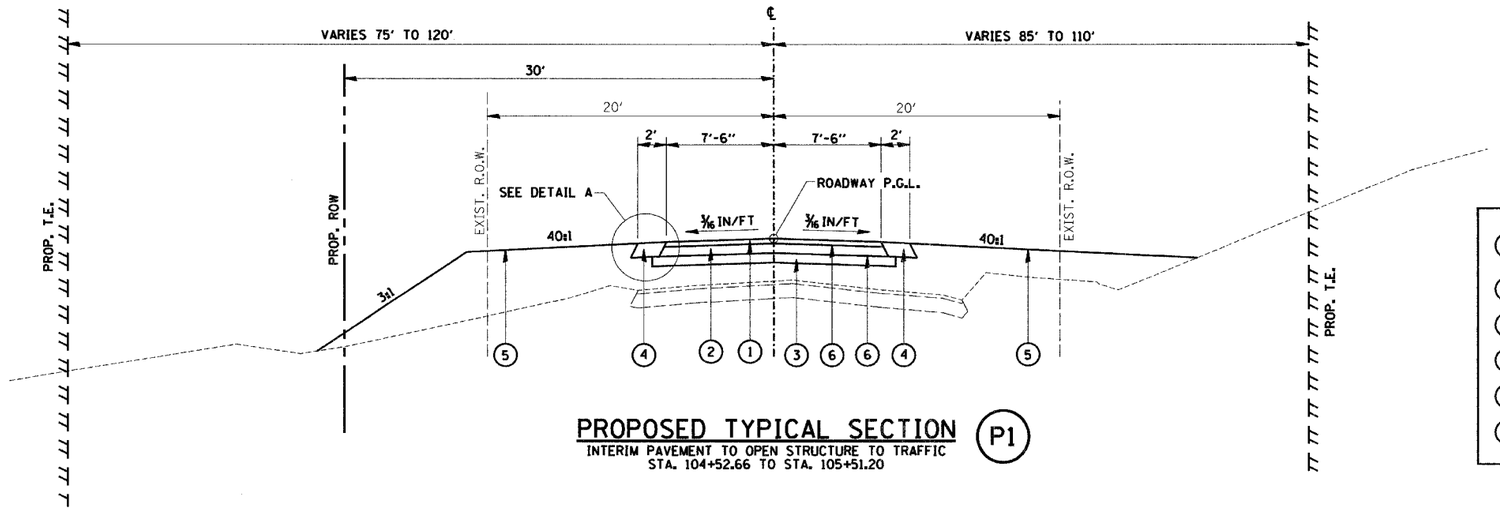

PROPOSED TYPICAL SECTION (P1)

INTERIM PAVEMENT TO OPEN STRUCTURE TO TRAFFIC
STA. 104+52.66 TO STA. 105+51.20

PROPOSED LEGEND:

1. BITUMINOUS CONCRETE SURFACE COURSE, SUPERPAVE, MIX "C", N50, 2"
2. BITUMINOUS CONCRETE BINDER COURSE, SUPERPAVE, IL-19.0, N50, 4"
3. AGGREGATE BASE COURSE, TYPE B, 4"
4. AGGREGATE SHOULDER, TYPE B, 6"
5. SEEDING CLASS 7 WITH MULCH METHOD 1
6. PRIME COAT

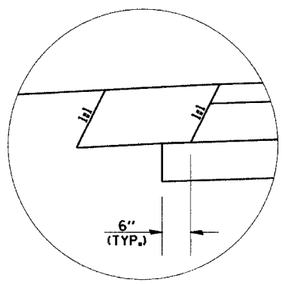

DETAIL A

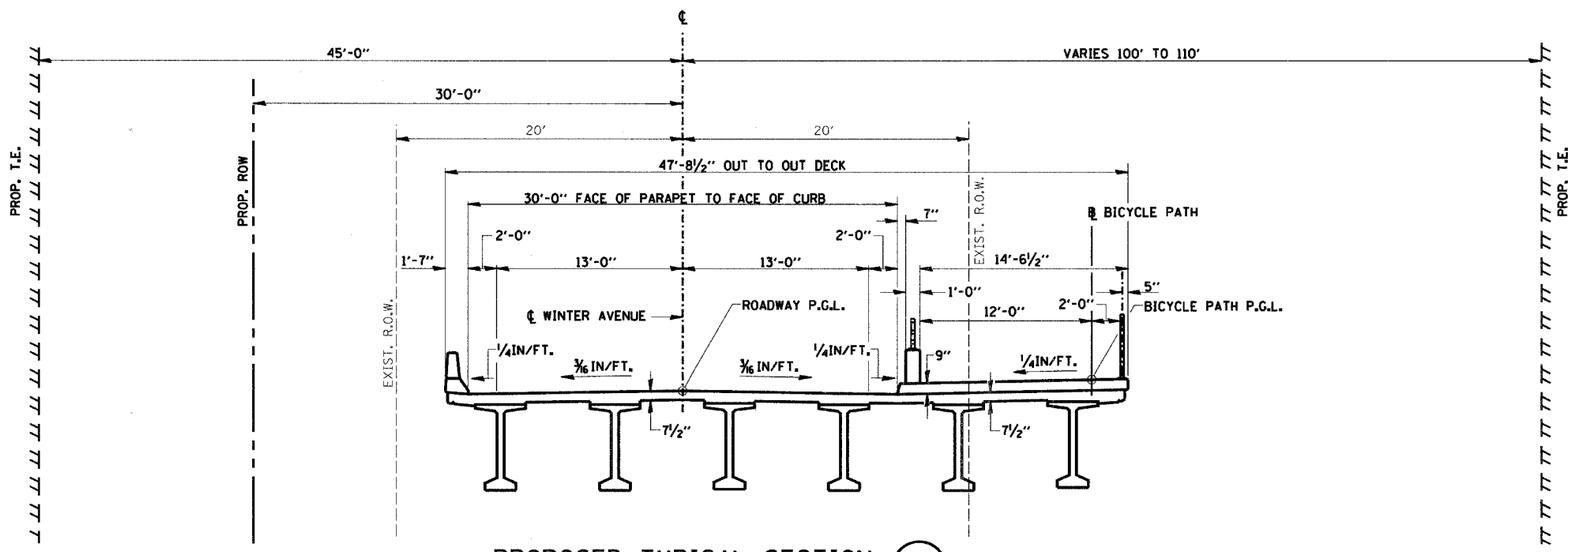

PROPOSED TYPICAL SECTION (P2)

STA. 105+81.20 TO STA. 106+88.20
*STA. 105+51.20 TO STA. 105+81.20
*STA. 106+88.20 TO STA. 107+18.20

*BRIDGE APPROACH PAVEMENT (SPECIAL)

(P1) TO (P4) = LABELS FOR PLANS SHEET TO REFERENCE EXISTING TYPICALS

PLAN	
SURVEYED	
PLOTTED	
ALIGNMENT CHECKED	
PROFILE CHECKED	
NOTE BOOK	
NO.	
CADD FILE NAME	

BY	DATE

REVISIONS	
NAME	DATE

CITY OF DANVILLE, ILLINOIS
WINTER AVENUE RECONSTRUCTION
PROPOSED TYPICAL SECTIONS
P1-P2
WINTER AVENUE

SCALE: NTS — DATE: 12/30/05
DRAWN BY: SRS — CHECKED BY: MBF