F.A.U. RTE.	SECTION	COUNTY	TOTAL SHEETS	SHEET NO.
6998	99-00209-02-PV	VERMILION	72	9
STA. N/A		TO STA. N/A		
FED. ROAD DIST. NO.	ILLINOIS	FED. AID PROJECT-		

CONTRACT NO.: 91356

SCHEDULE OF QUANTITIES

SEEDING SCHEDULE

FROM STATION	TO STATION	LT/RT	FINAL SEEDING: SEEDING CL 7 ACRE 25000350	MULCH METHOD 1 ACRE 25100105	EROSION CONTR BLANKET SQ YD 25100630
WINTER AVENUE					
104+64	106+38	LT	0.082	0.060	108.4
104+68	106+12	RT	0.063	0.054	45.5
106+88	109+00	LT	0.129	0.129	-
106+39	109+00	RT	0.285	0.253	83.6
109+00	111+50	LT	0.147	0.147	-
109+00	110+98	RT	0.186	0.163	-
		TOTALS	0.892	0.806	237.5
		USE	1.00	0.75	238

PAVEMENT SCHEDULE

FROM STATION	TO STATION	AGG BASE CSE B TON 35101400	BIT MATLS PR CT GALLON 40600100	AGGREGATE SHLDS B TON 48101200	BC SC SUPER "C" N50 TON X4066414	BCBC SUP IL-19.0 N50 TON X4066614
WINTER AVENUE						
104+52.66	105+51.20	37.0	109.7	10.3	18.5	38.2
107+18.20	108+76.02	59.6	176.6	21.0	29.8	61.5
	TOTALS	96.6	286.3	31.3	48.3	99.7
	USE	97	286	31	48	100

* BITUMINOUS MATERIALS PRIME COAT QUANTITIES ARE BASED ON ONE APPLICATION OVER THE AGGREGATE BASE COURSE (0.50 GAL./SQ.YD.) AND ONE APPLICATION OVER THE BINDER COURSE (0.10 GAL./SQ.YD.).
** AGGREGATE CONVERSION RATE = 1.80 TONS/CU YD

QUANTITIES NOT OTHERWISE SCHEDULED

LOCATION	MOBILIZATION L SUM 67100100	TRAF CONT & PROT L SUM 70101700	CONSTRUCTION LAYOUT L SUM Z0013798	RR PROT LIABILITY INS L SUM Z0048665
PROJECT LIMITS TOTALS	1	1	1	1

EARTHWORK SCHEDULE

LOCATION	EXCAVATION (CUT) (CU YD)	EXCAVATION (CUT) (ADJUSTED FOR SHRINKAGE) (CU YD)	EMBANKMENT (FILL) (CU YD)	EARTHWORK BALANCE WASTE (+) OR FURNISHED EXCAVATION (-) (CU YD)
SEGMENT 1 - STA. 104+52.66 TO STA. 105+81.20	5.6	4.2	539.3	-535.1
SEGMENT 2 - STA. 106+56.03 TO STA. 108+76.02	758.5	568.9	1,433.9	-865.0
SEGMENT 3 - STA. 108+76.02 TO STA. 111+50.00	1,216.9	912.7	0.0	912.7
TOTAL	1,981.0	1,485.8	1,973.2	-487.4
USE	1,980			485

(NOTE: PER BDE PROCEDURE MEMO NO. 24-02, USE SHRINKAGE FACTOR = 25%)
(NOTE: EMBANKMENT IS FOR INFORMATION ONLY & NOT A PAY ITEM)

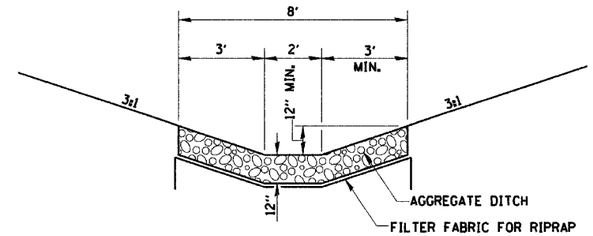

AGGREGATE DITCH DETAIL

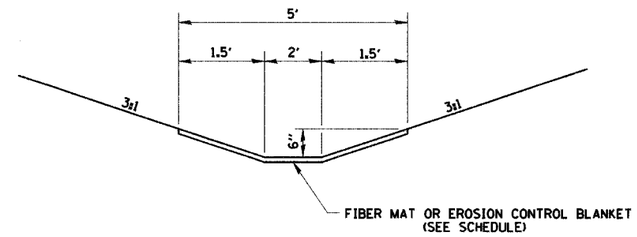

DITCH LINING DETAIL

DITCH LINING SCHEDULE

FROM STATION	TO STATION	LT/RT	FIBER MAT SQ YD 28300100	AGGREGATE DITCH TON 28300400	FILTER FAB FOR RIPRAP SQ YD 28200100
WINTER AVENUE					
106+56.03	107+75.00	RT		71.8	119.7
107+75.00	109+00.00	RT	72.9		
109+00.00	110+89.22	RT	110.4		
		TOTALS	183.3	71.8	119.7 •
		USE	183	72	

• - NOT A TOTAL QUANTITY

REVISIONS NAME	DATE

CITY OF DANVILLE, ILLINOIS
WINTER AVENUE RECONSTRUCTION

SCHEDULE OF QUANTITIES

SCALE: NTS DATE: 12/30/05
DRAWN BY: MBF CHECKED BY:

PLAN | SURVEYED | SCALE | ALIGNMENT CHECKED | BY | DATE | NOTE BOOK | ETC. | NO. | CADD FILE NAME