F.A.U. RTE.	SECTION	COUNTY	TOTAL SHEETS	SHEET NO.
6998	99-00209-02-PV	VERMILION	72	10
STA. 95+00	TO STA. 116+50			
FED. ROAD DIST. NO.	ILLINOIS	FED. AID PROJECT-		

CONTRACT NO.: 91356

PLAN
SURVEYED
DRAWN
ALIGNMENT CHECKED
PLAN OF REV. CHECKED
NOTE BOOK
NO.
PLAN FILE NAME
BY
DATE

LEGEND

BB-1 - BB-4 = BRIDGE SOIL BORINGS
SP-1 = SPECIAL BORINGS
PDB-1 - PDB-4 = PAVEMENT DESIGN BORINGS
TSB-1 - TSB-4 = TRAFFIC SIGNAL SOIL BORINGS
DCB-1 = DEEP CUT BORINGS

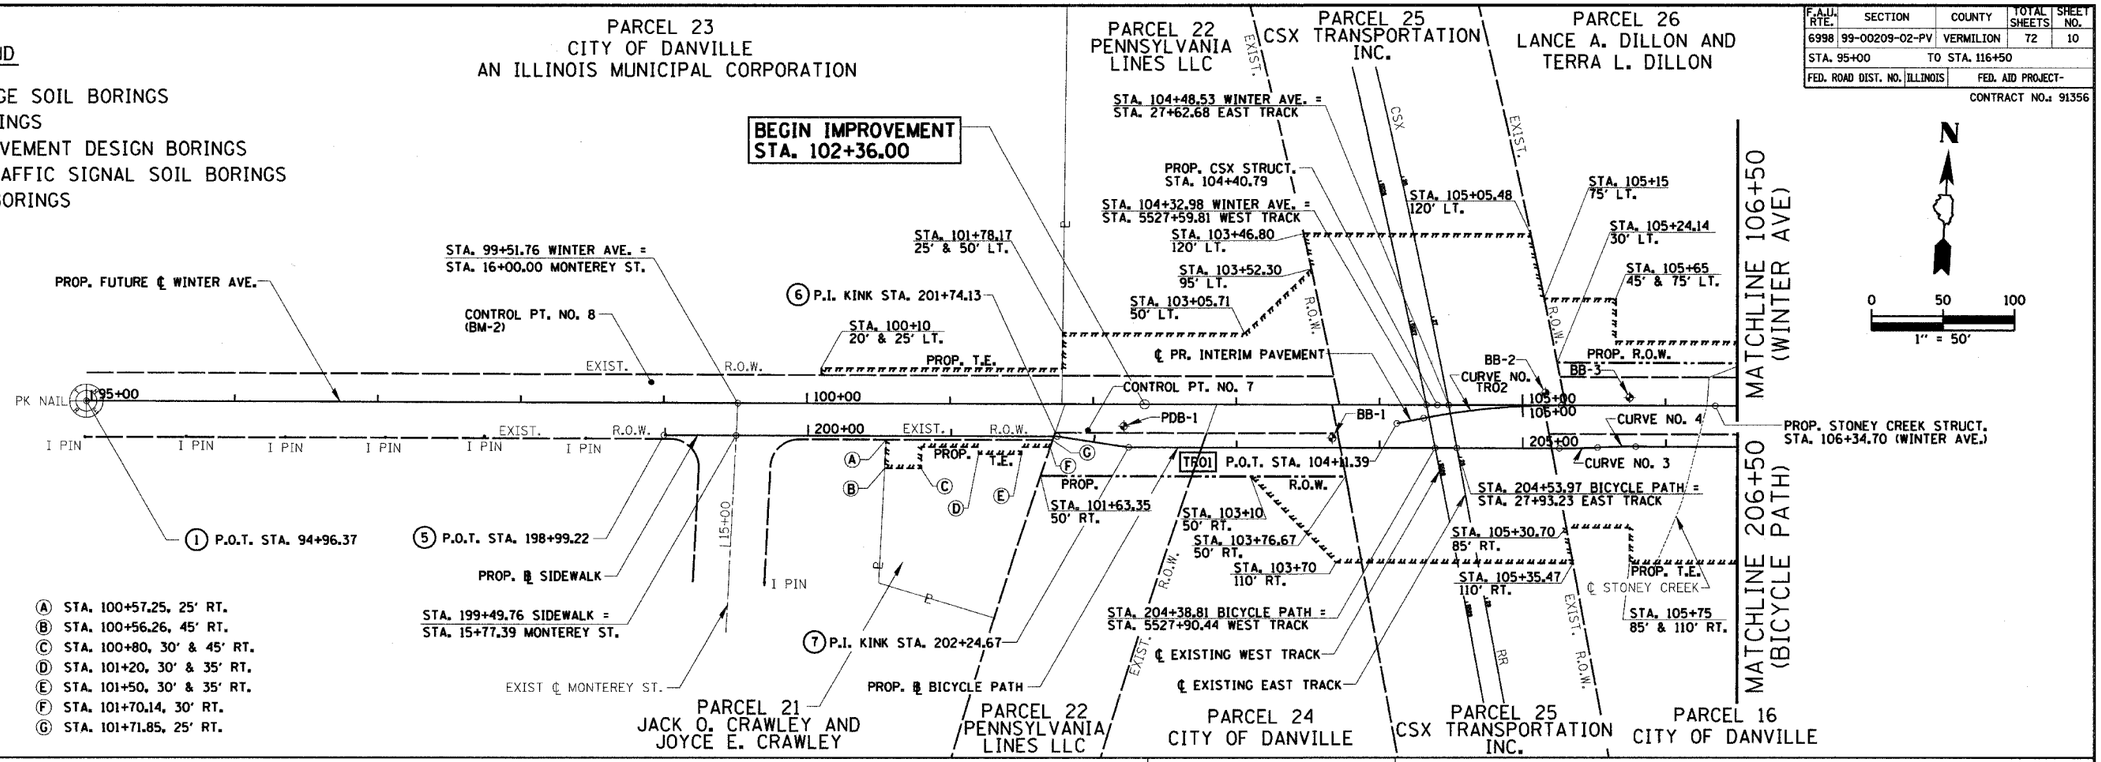

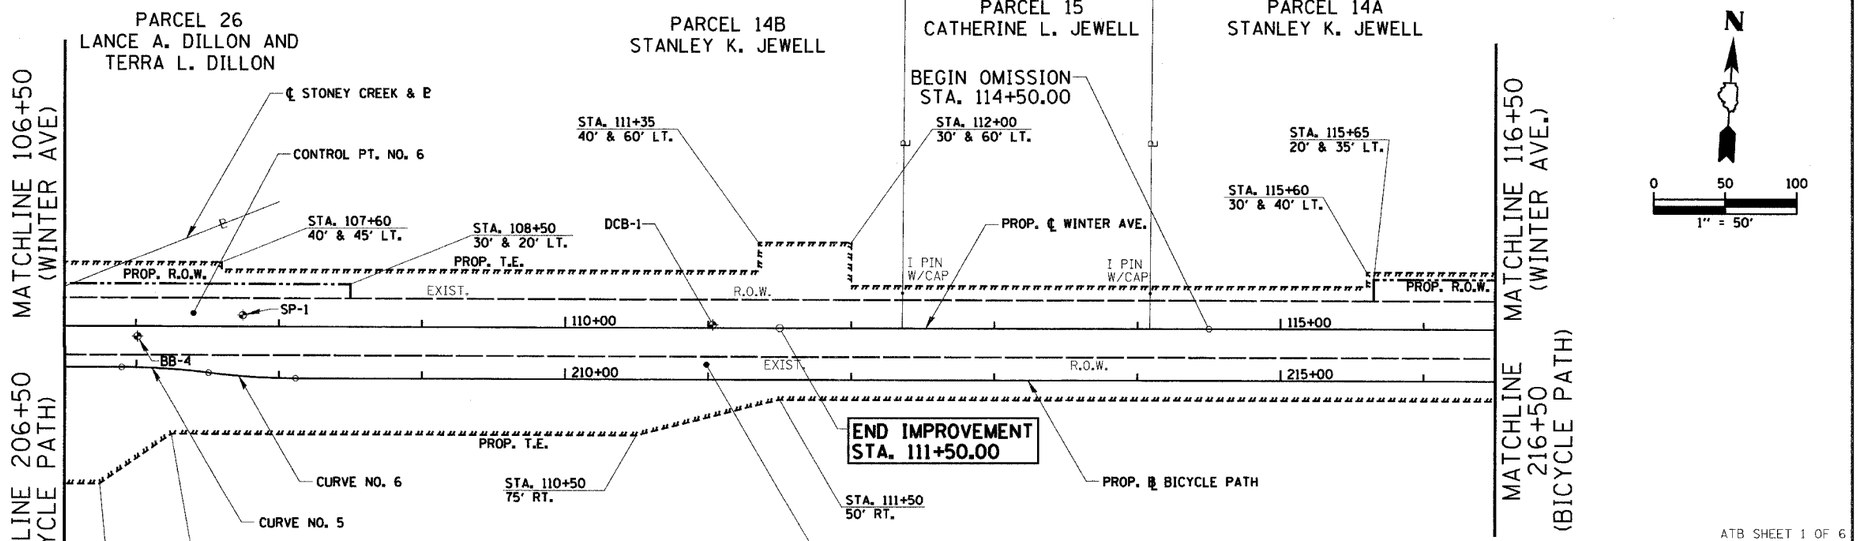

NOTES:

SEE ATB SHEET 5 OF 6 FOR ALIGNMENT TIES, CONTROL POINTS & BENCHMARKS.

SEE ATB SHEET 6 OF 6 FOR CURVE DATA.

REVISIONS	
NAME	DATE

CITY OF DANVILLE, ILLINOIS

WINTER AVENUE RECONSTRUCTION
ALIGNMENT, TIES, R.O.W.,
EASEMENTS, & BENCHMARKS
WINTER AVENUE/BICYCLE PATH
STA. 95+00 TO STA. 116+50

SCALE: 1" = 50' DATE: 12/30/05

DRAWN BY: NIL CHECKED BY: SMK

ATB SHEET 1 OF 6