F.A.P. RTE.	SECTION	COUNTY	TOTAL SHEETS	SHEET NO.
6998	99-00209-02-PV	VERMILION	72	72
STA.	TO STA.			
FED. ROAD DIST. NO.	ILLINOIS	FED. AID PROJECT		

CONTRACT NO.: 91356

SCALE
HORZ.: 1"=10'
VERT.: 1"=5'

FINAL SURVEY	BY	DATE
SURVEYED		
PLOTTED		
TOPSOIL		
NOTE BOOK	AREAS	
NO.	AREAS CHECKED	
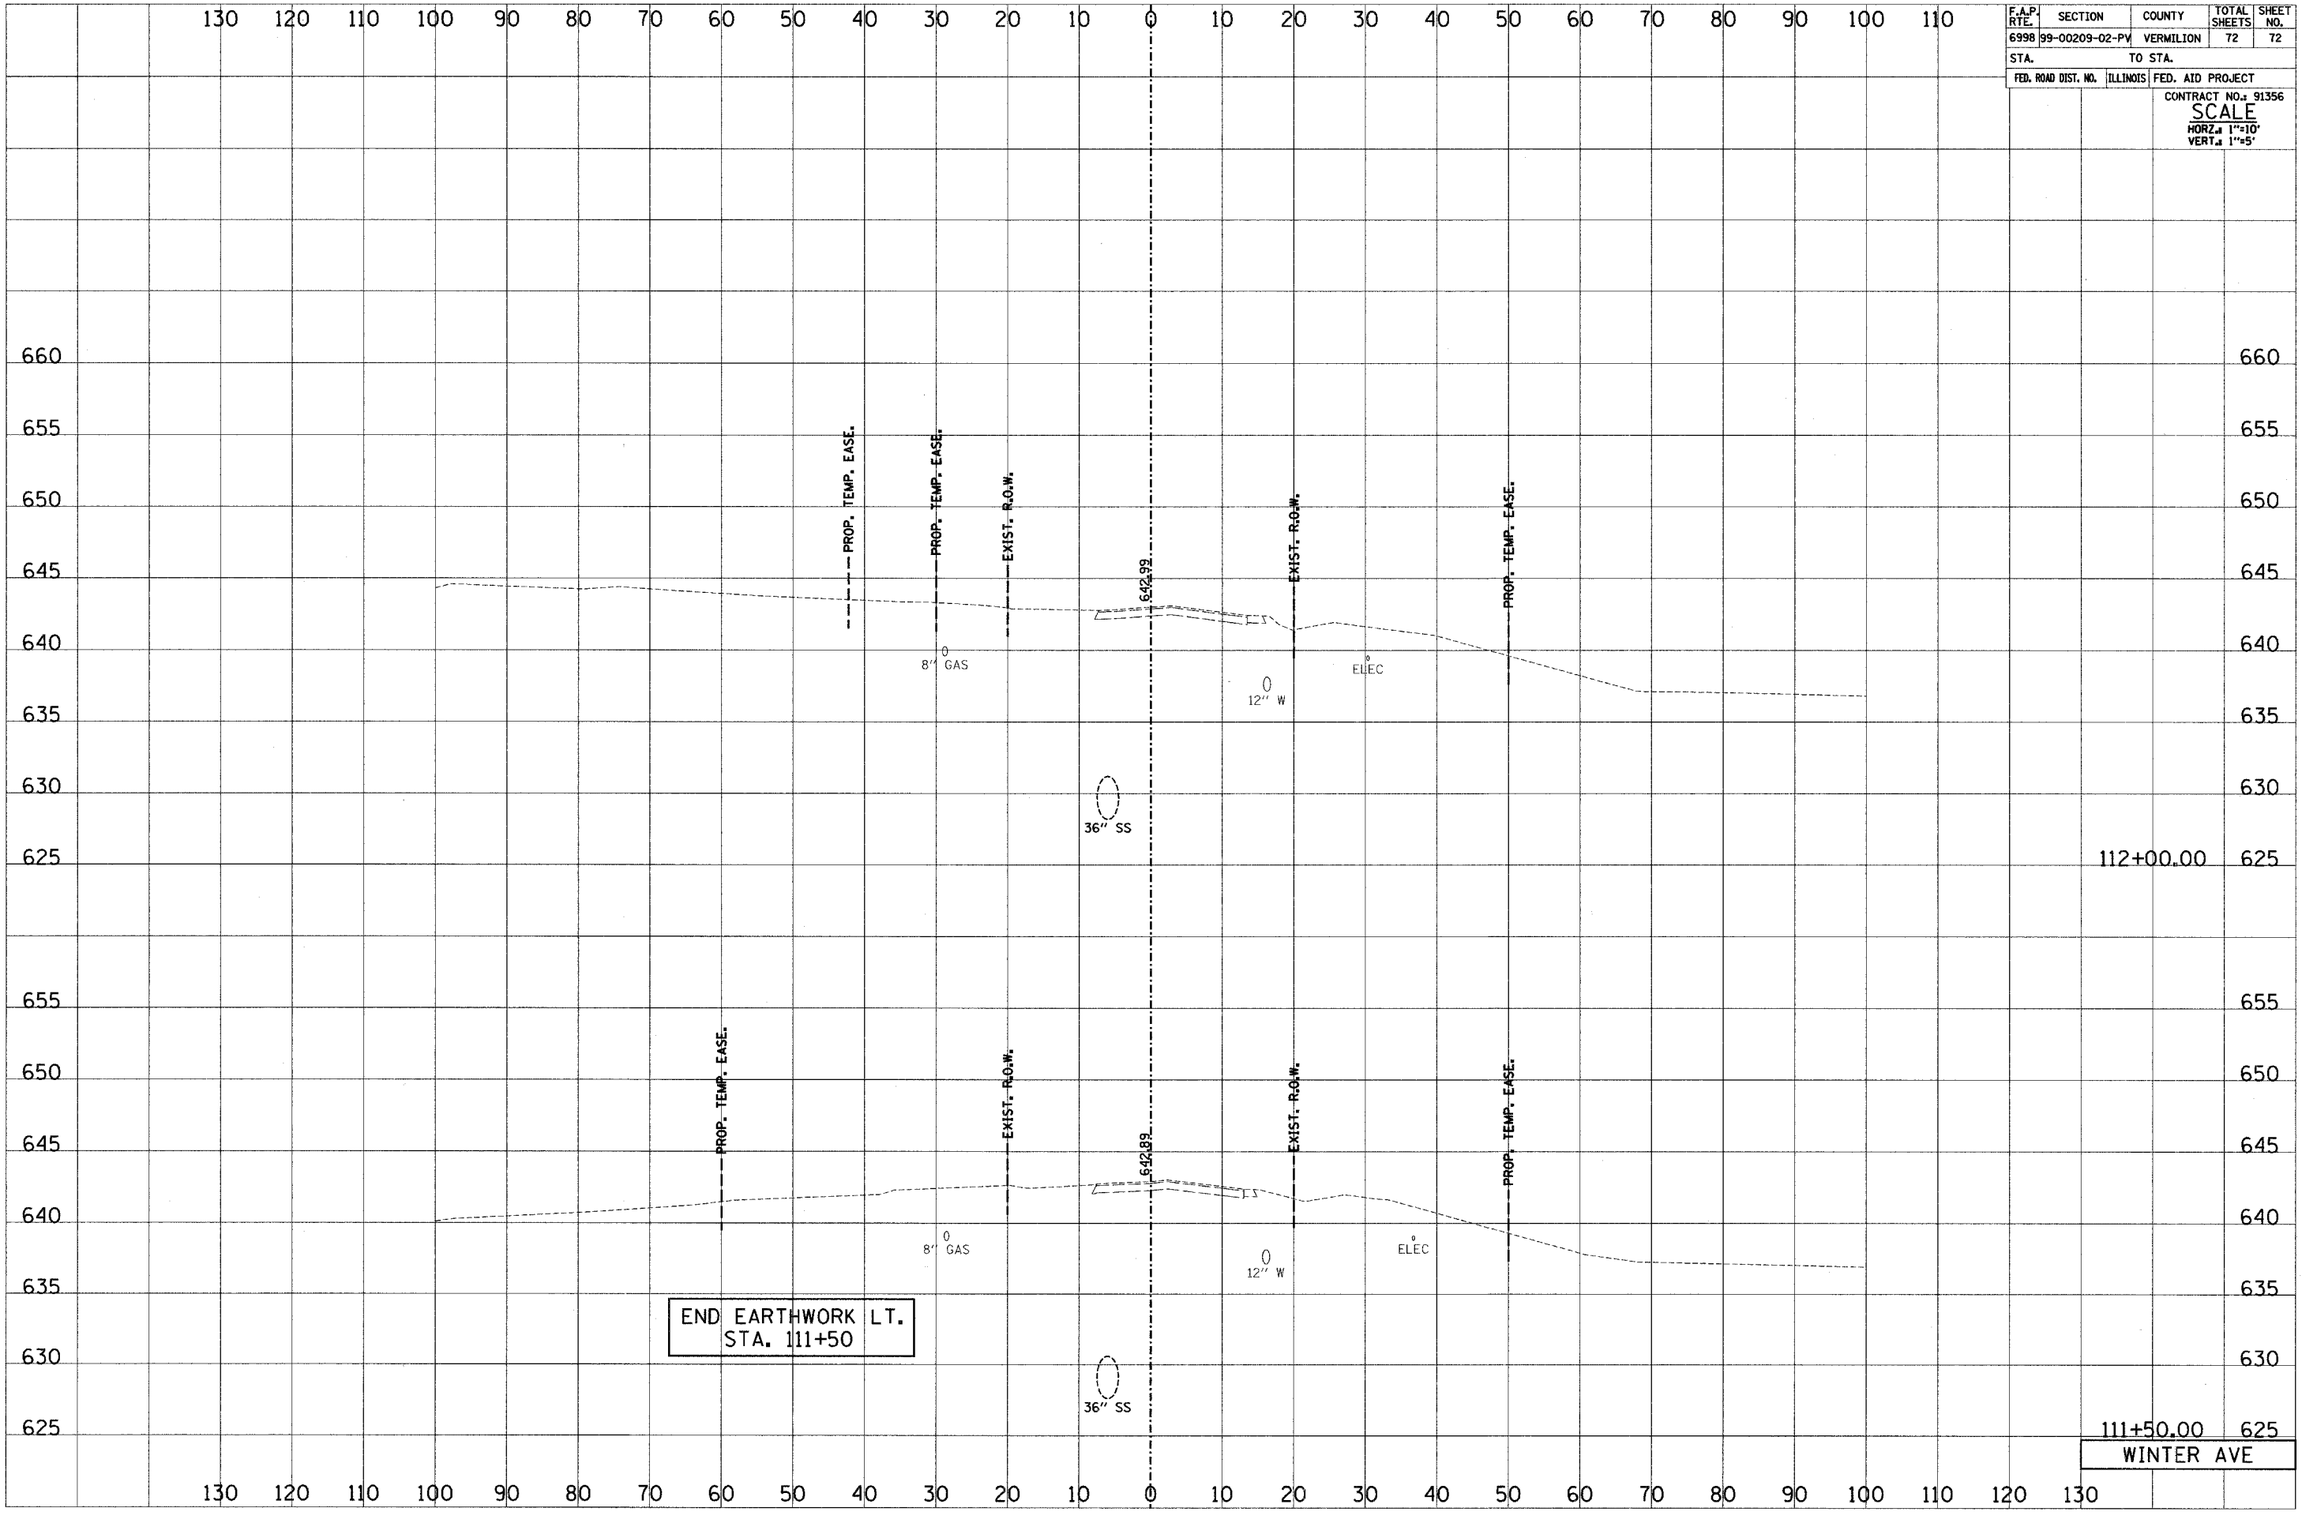
ORIGINAL SURVEY	BY	DATE
SURVEYED		
PLOTTED		
TOPSOIL		
NOTE BOOK	AREAS	
NO.	AREAS CHECKED