CONTRACT NO. 92667

F.A.P RTE.	SECTION	COUNTY	TOTAL SHEETS	SHEET NO.
777	10(B-1,BR-2)	MONTGOMERY	104	92

STA. 495+00.00 TO STA. 497+00.00

FED. ROAD DIST. NO. _ | ILLINOIS | FED. AID PROJECT

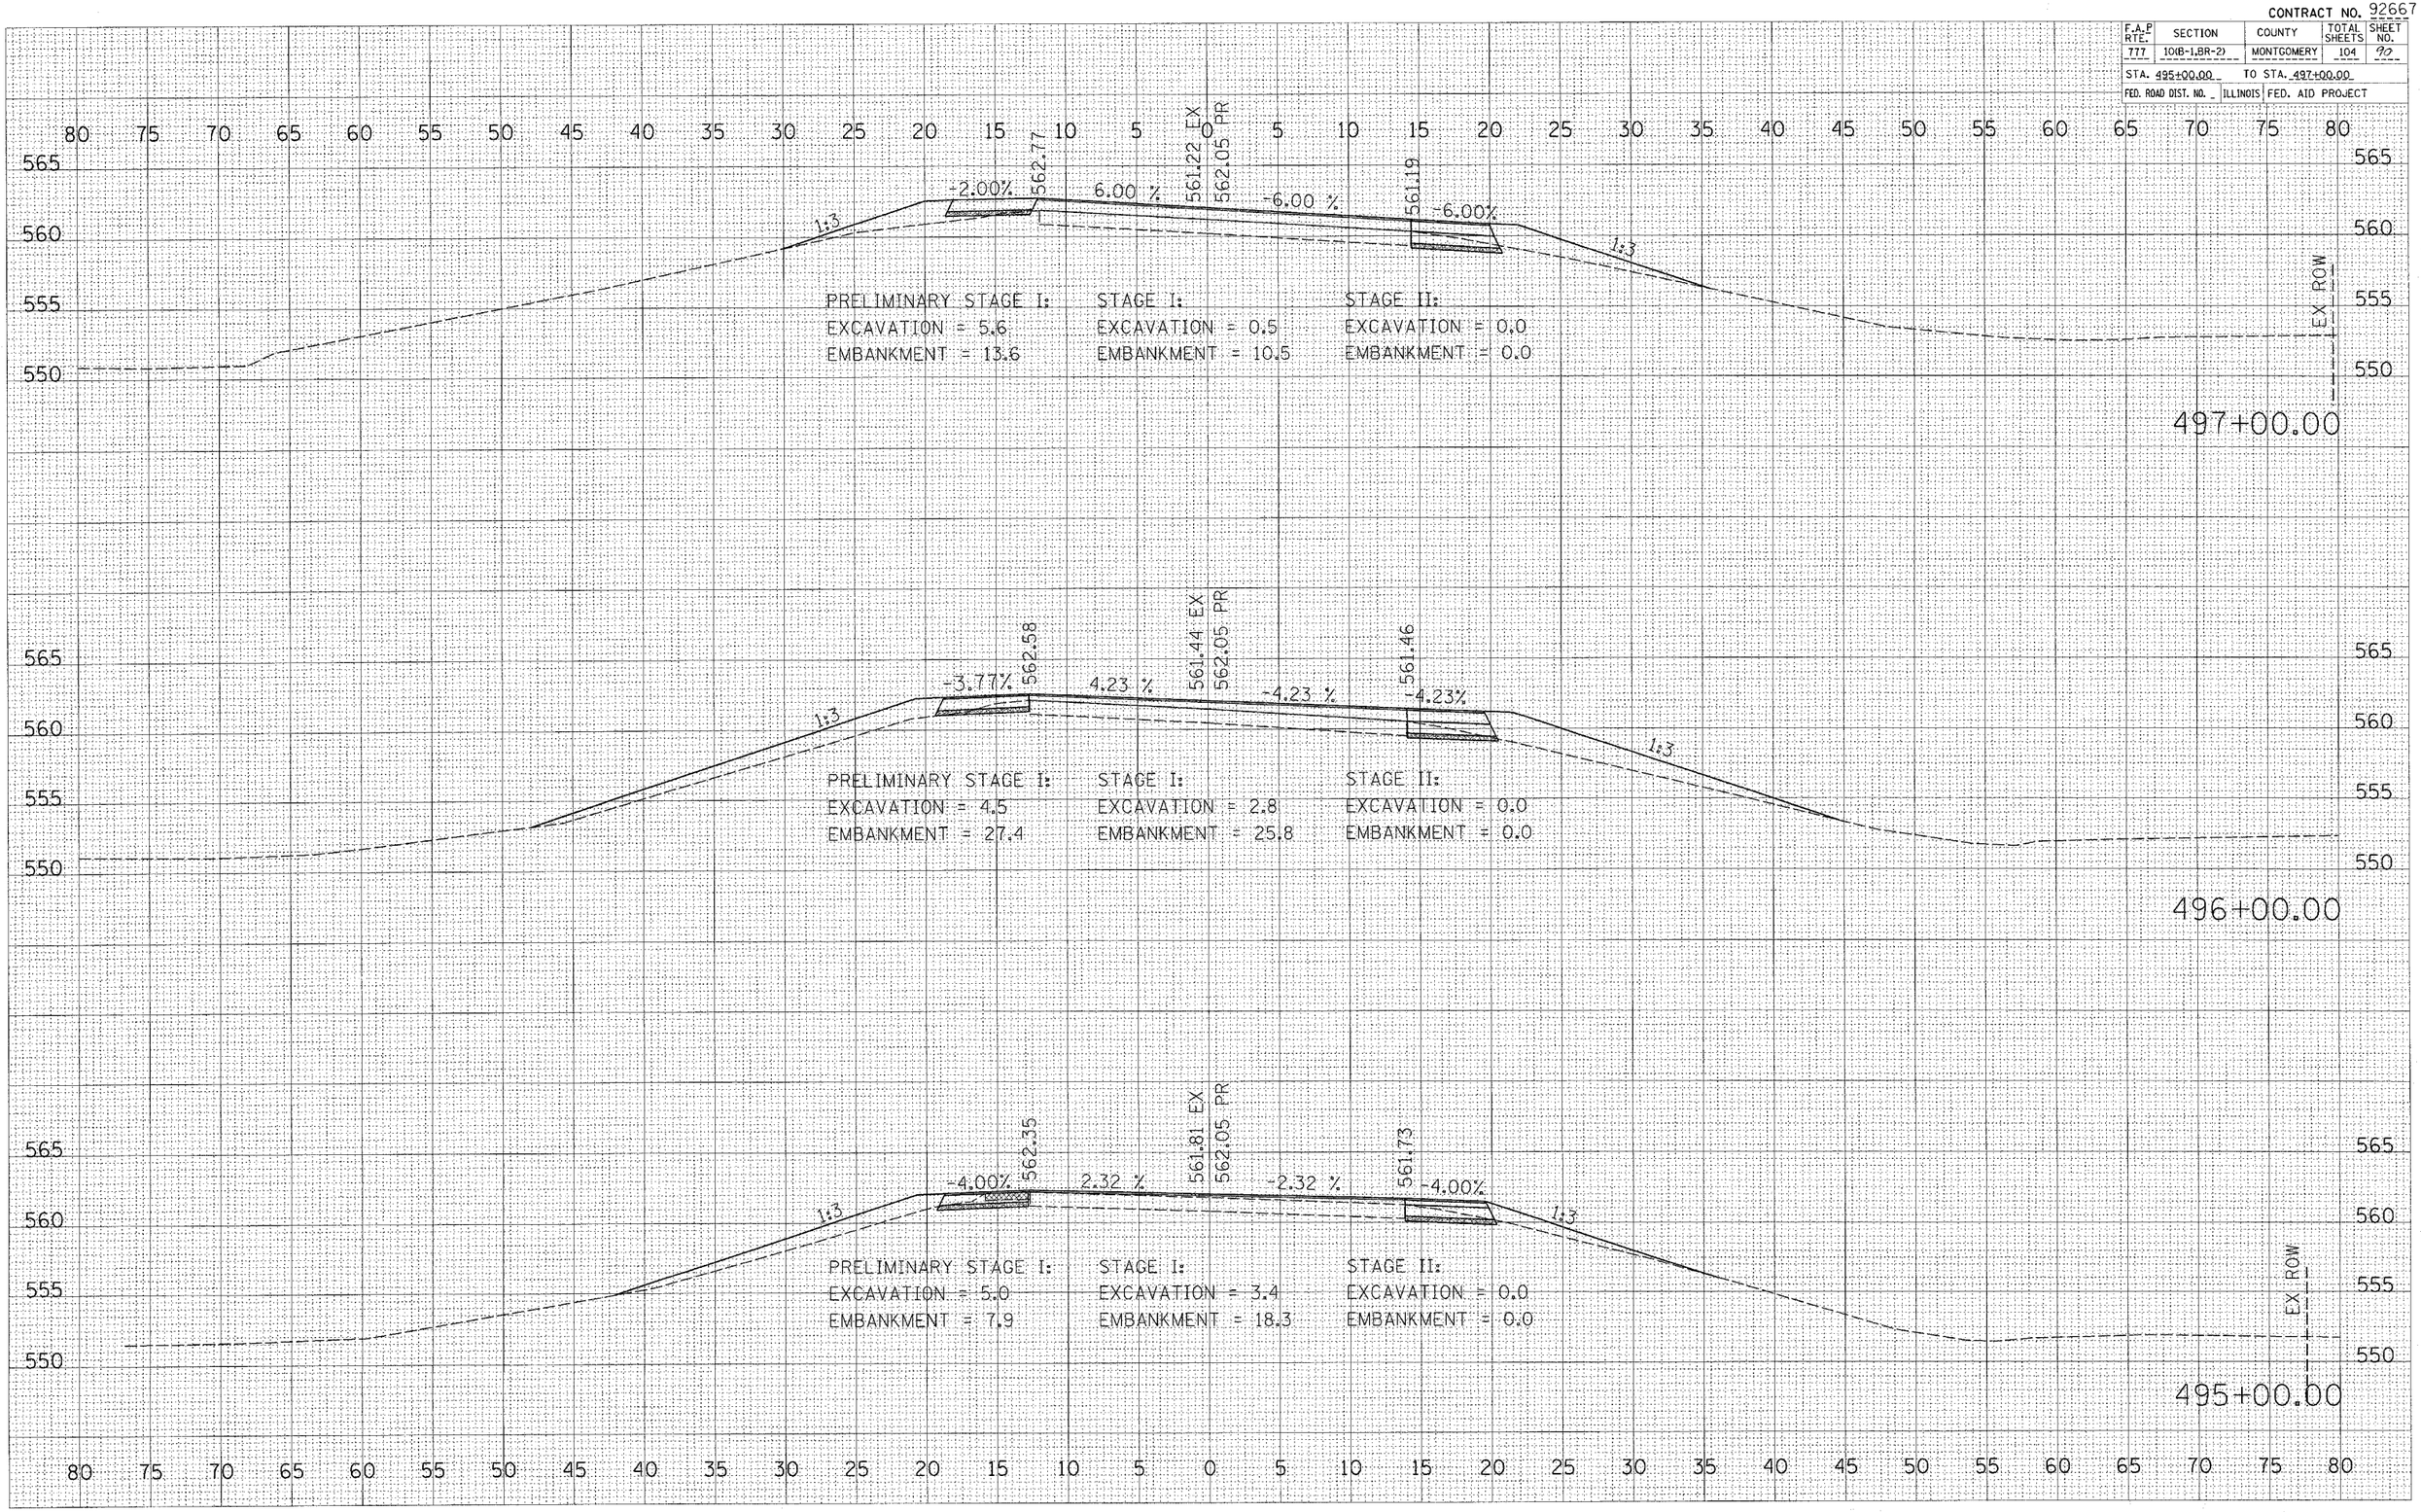

FINAL SURVEY | NOTE BOOK | NO. | SURVEYED | PLOTTED | TEMPLATE | AREAS | AREAS CHECKED | BY | DATE

GROUND SURVEY | NOTE BOOK | NO. | SURVEYED | PLOTTED | TEMPLATE | AREAS | AREAS CHECKED | BY | DATE

PLOT DATE = 1/10/2006
FILE NAME = c:\projects\ed53694\proposal01\sheets\pmsht.dgn
PLOT SCALE = 50.0000 ' / IN.
PLOT NO. = 1
USER NAME = dagbert