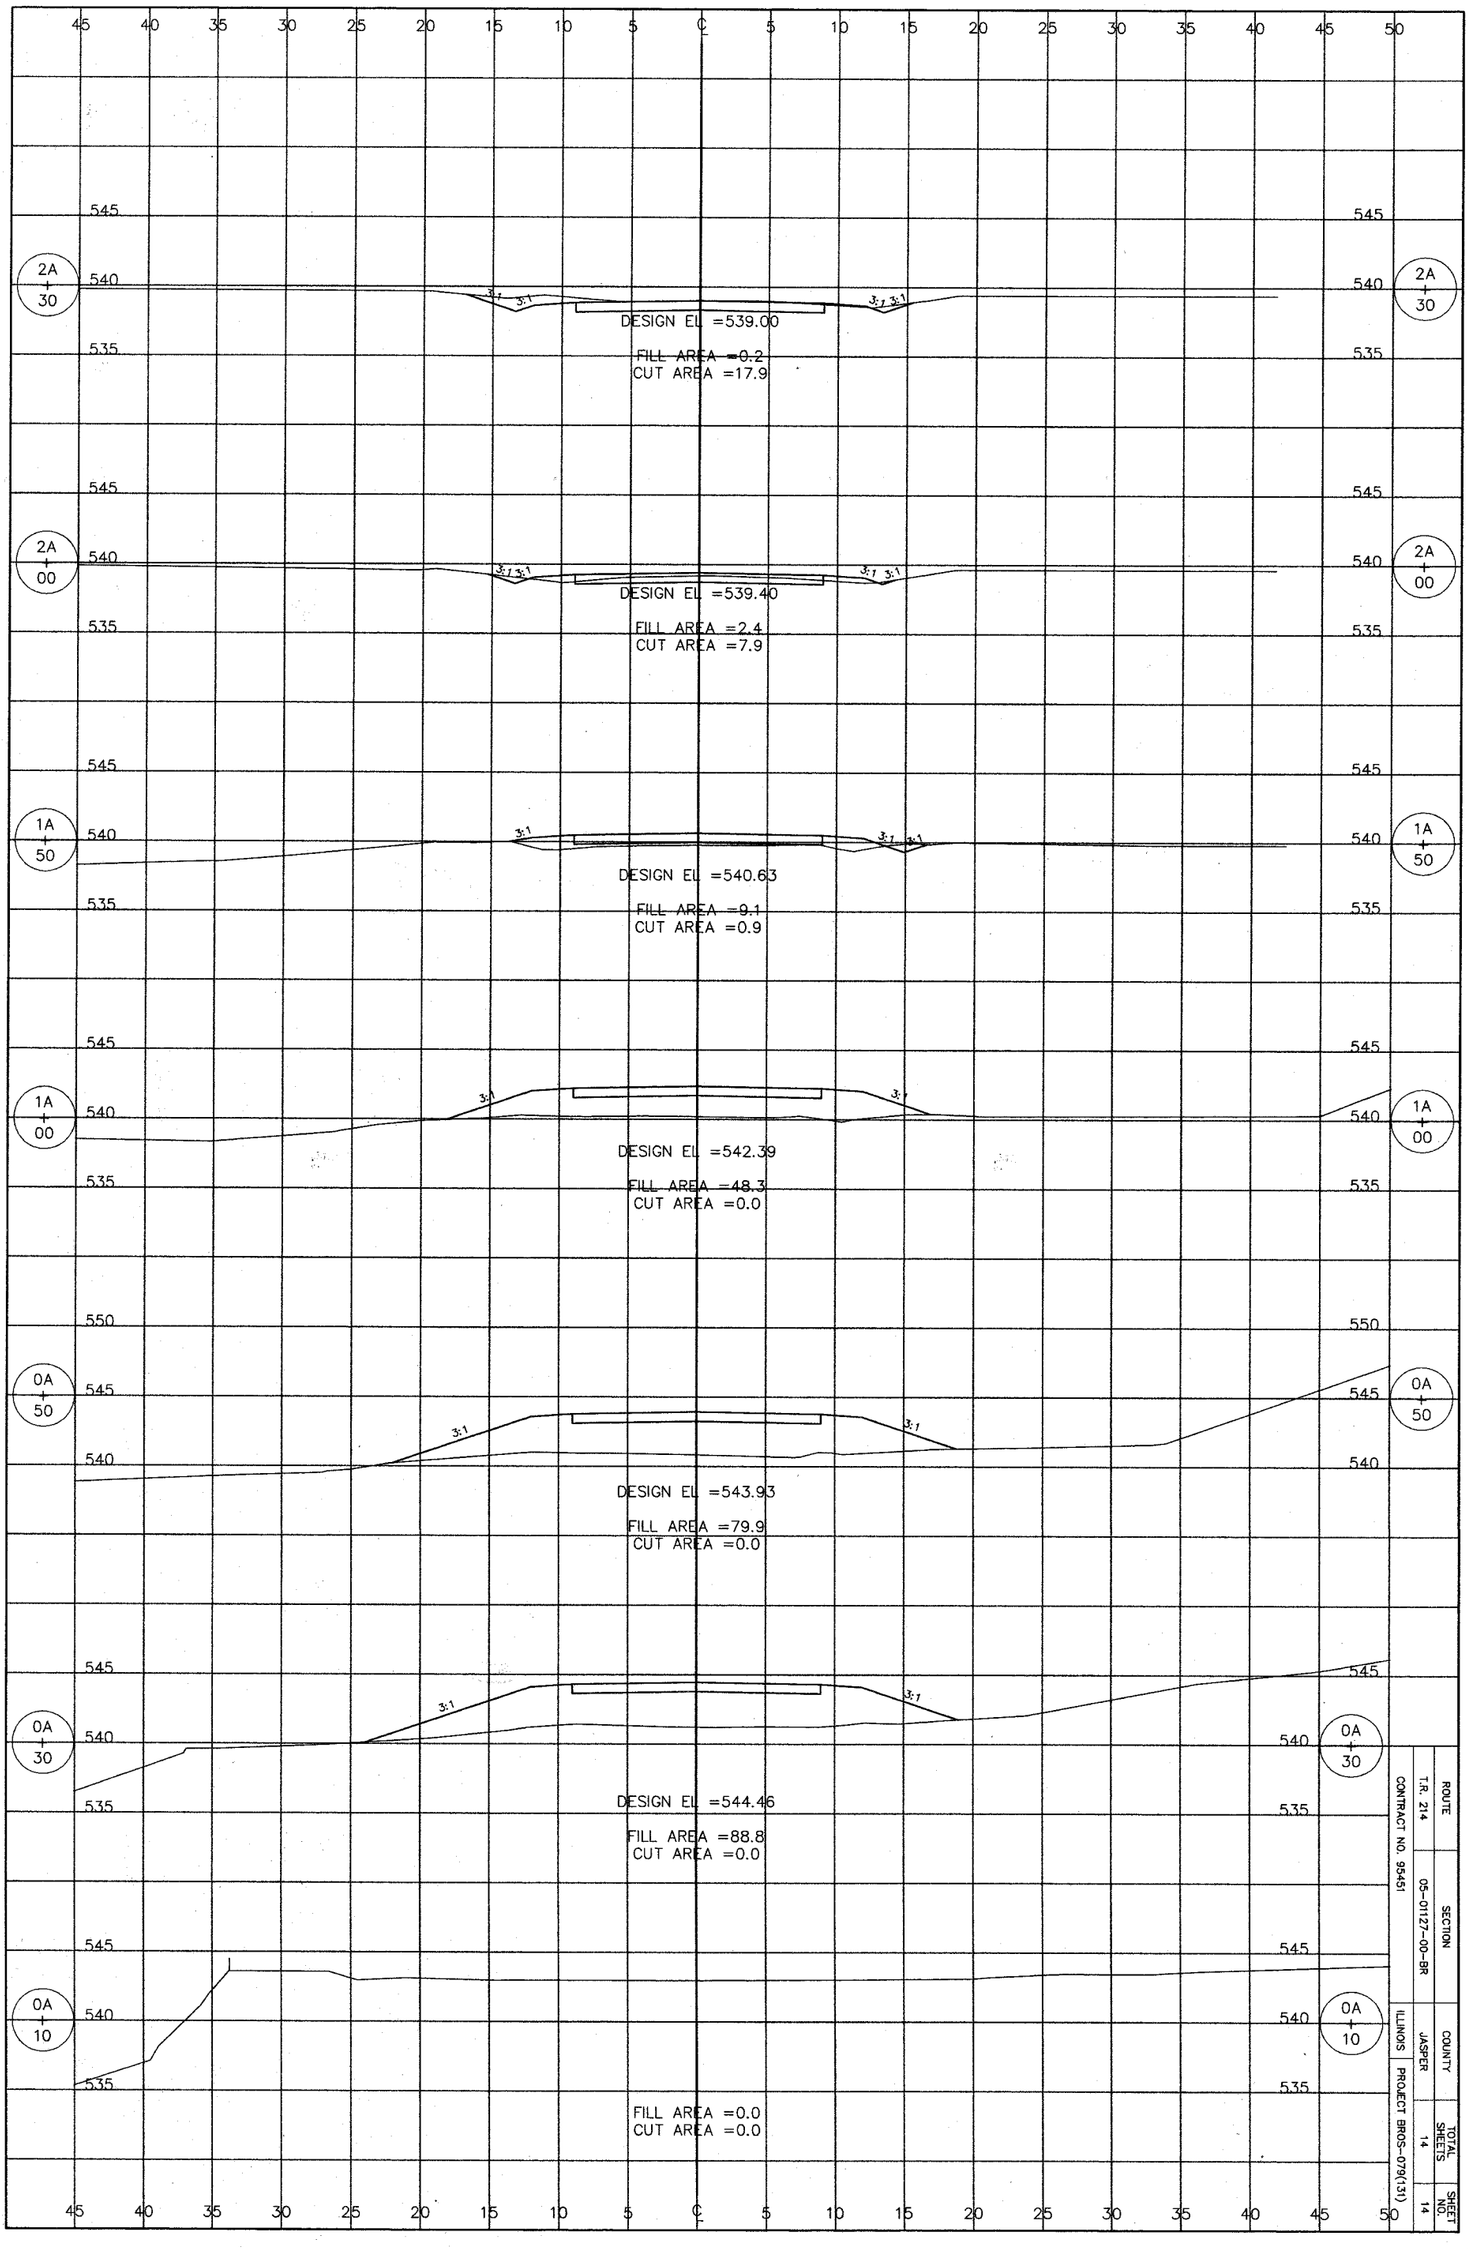

ROUTE	SECTION	COUNTY	TOTAL SHEETS	SHEET NO.
T.R. 214	05-01127-00-BR	JASPER	14	14
CONTRACT NO. 95451		ILLINOIS	PROJECT BROS-079(3Y)	