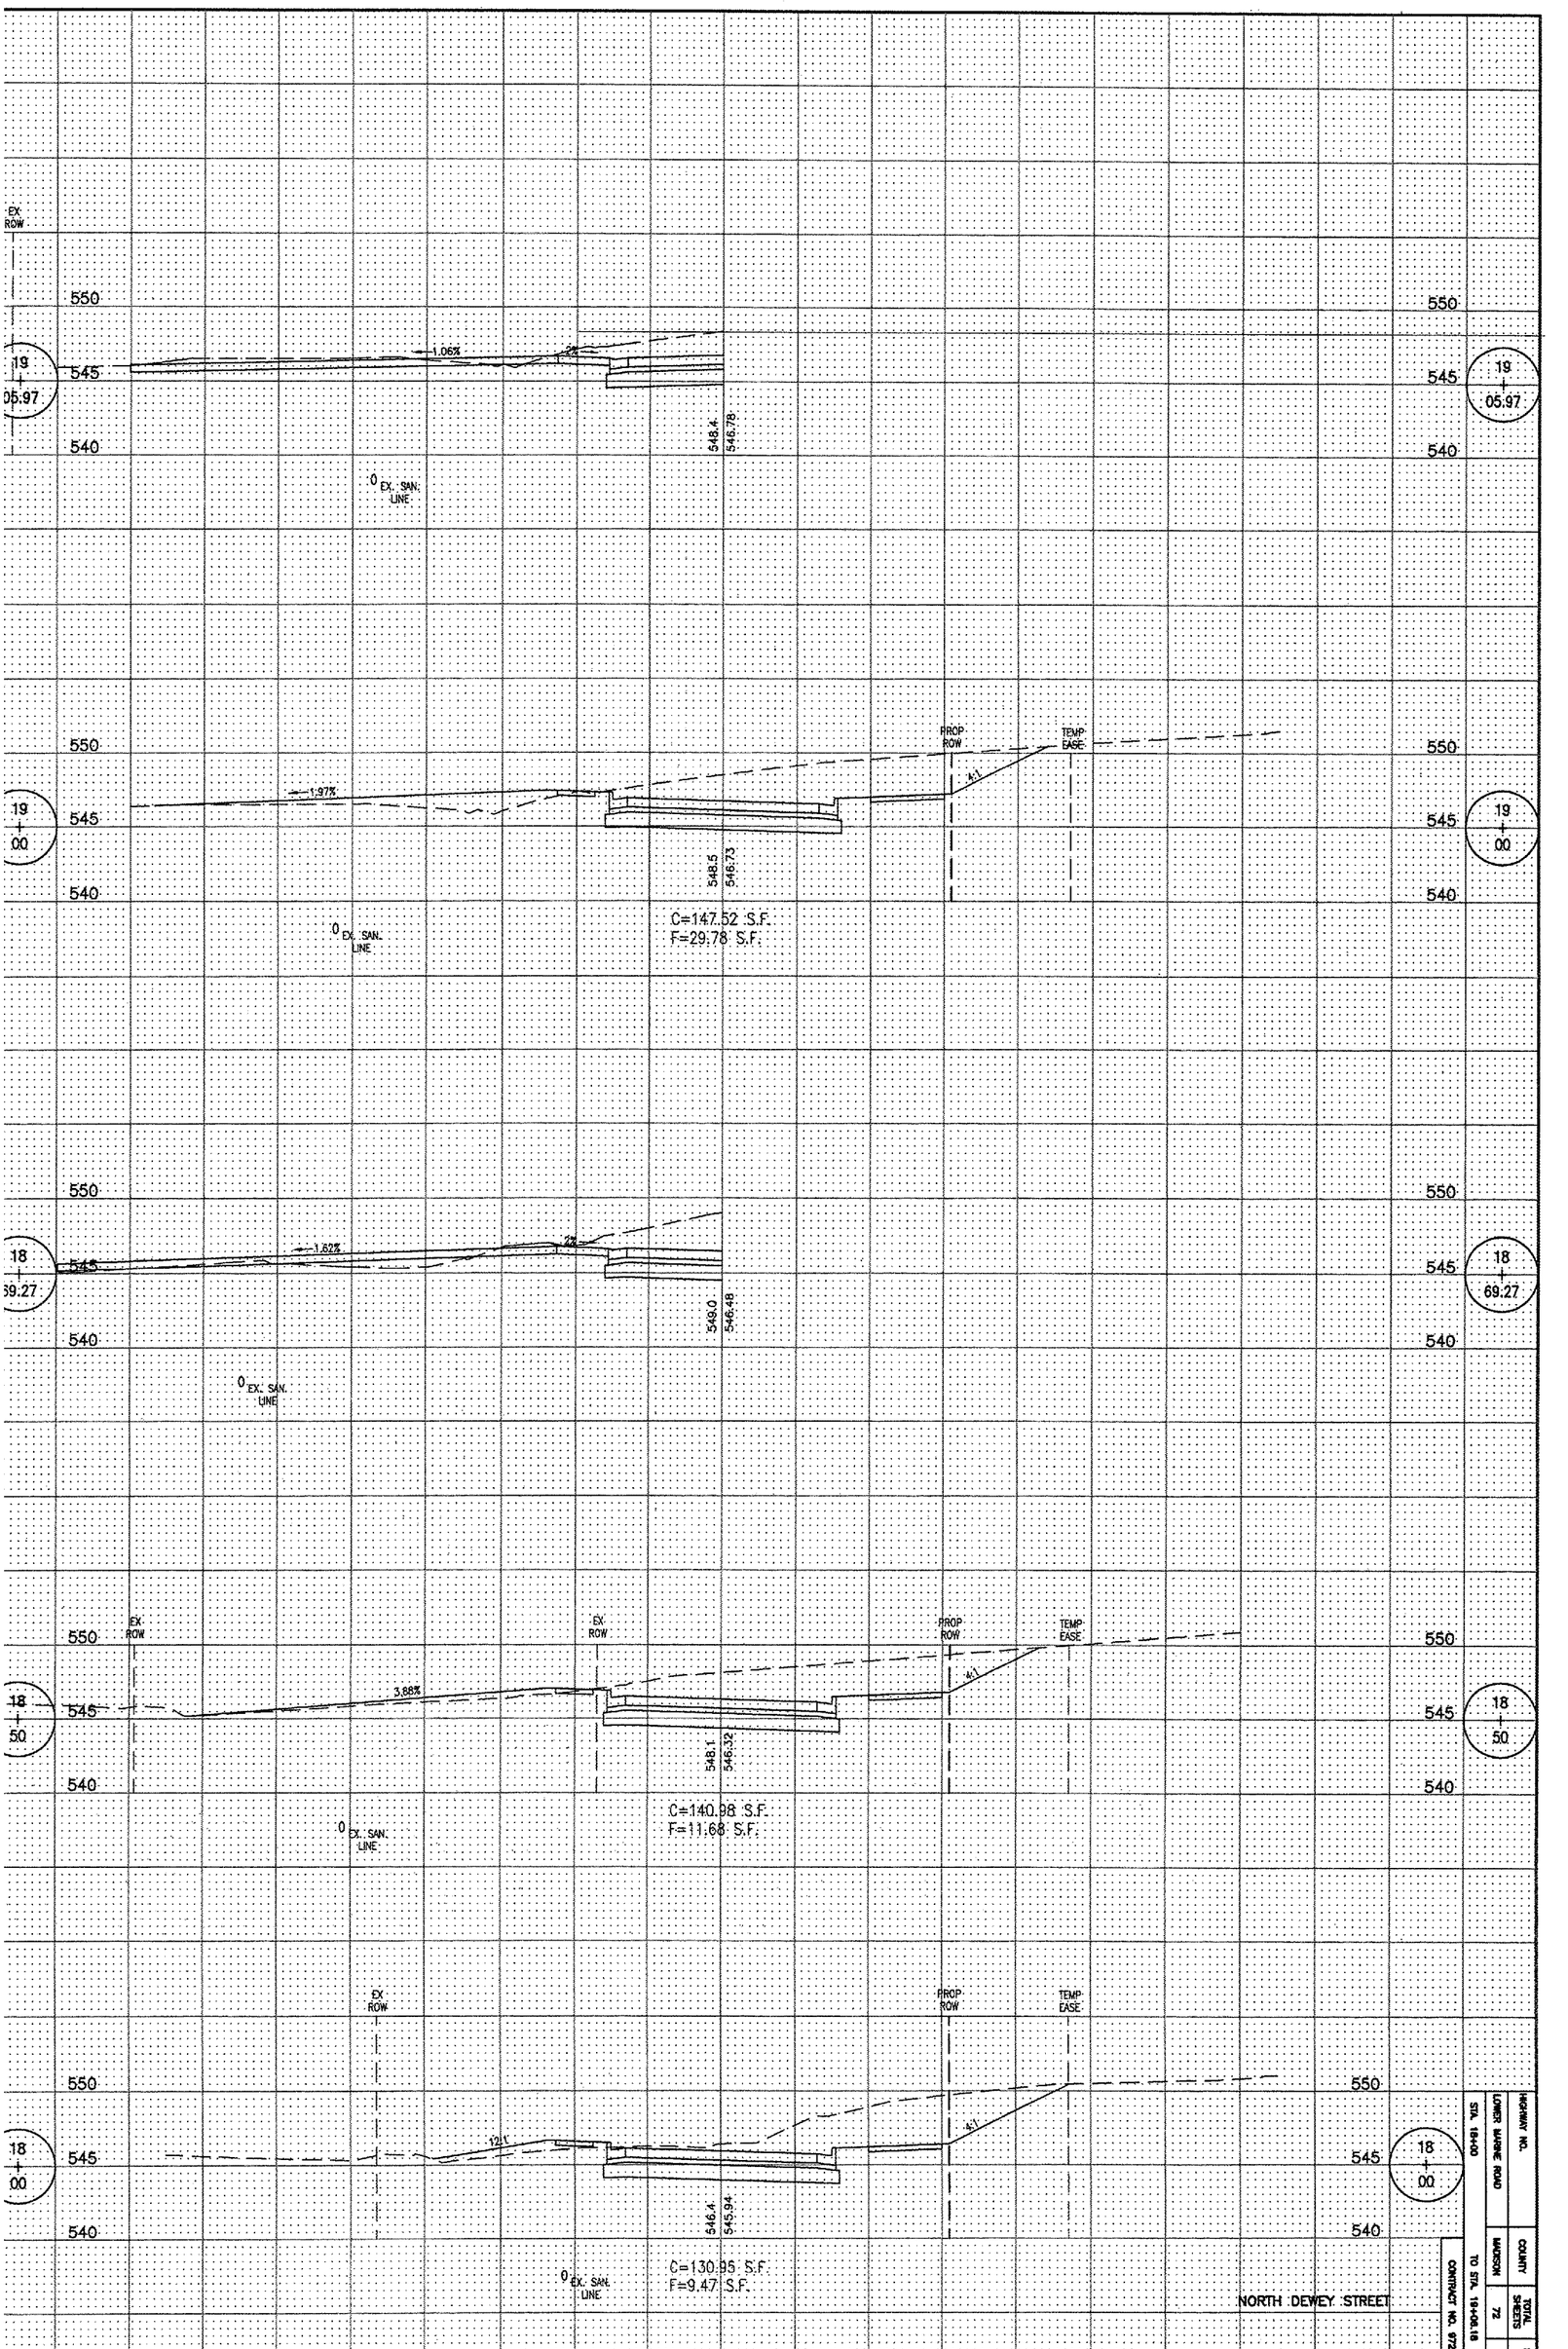


| | |
|---|---|
| HIGHWAY NO. | LOWER MARINE ROAD |
| COUNTY | MADISON |
| TOTAL SHEETS | 72 |
| SHEET NO. | 60 |
| STA. 18+00 | |
| TO STA. 19+05.18 | |
| CONTRACT NO. 97289 | |