F.A.U. RTE.	SECTION	COUNTY	TOTAL SHEETS	SHEET NO.
8873	00-00012-00-PK	MADISON	18	14
FED. ROAD DIST. NO.	ILLINOIS	FED. AID PROJECT		

CONTRACT No. 97270

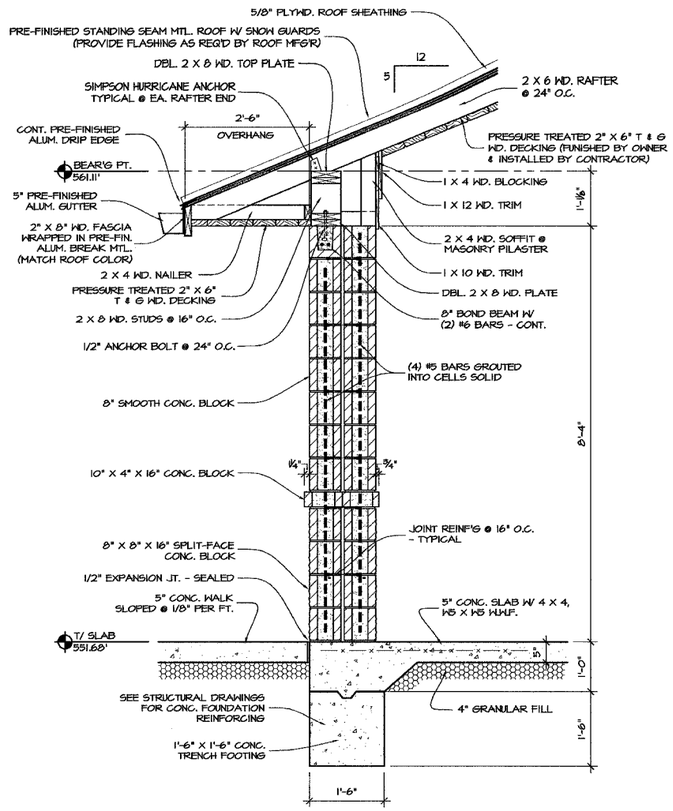

1 PILASTER WALL SECTION

SCALE: 3/4" = 1'-0"

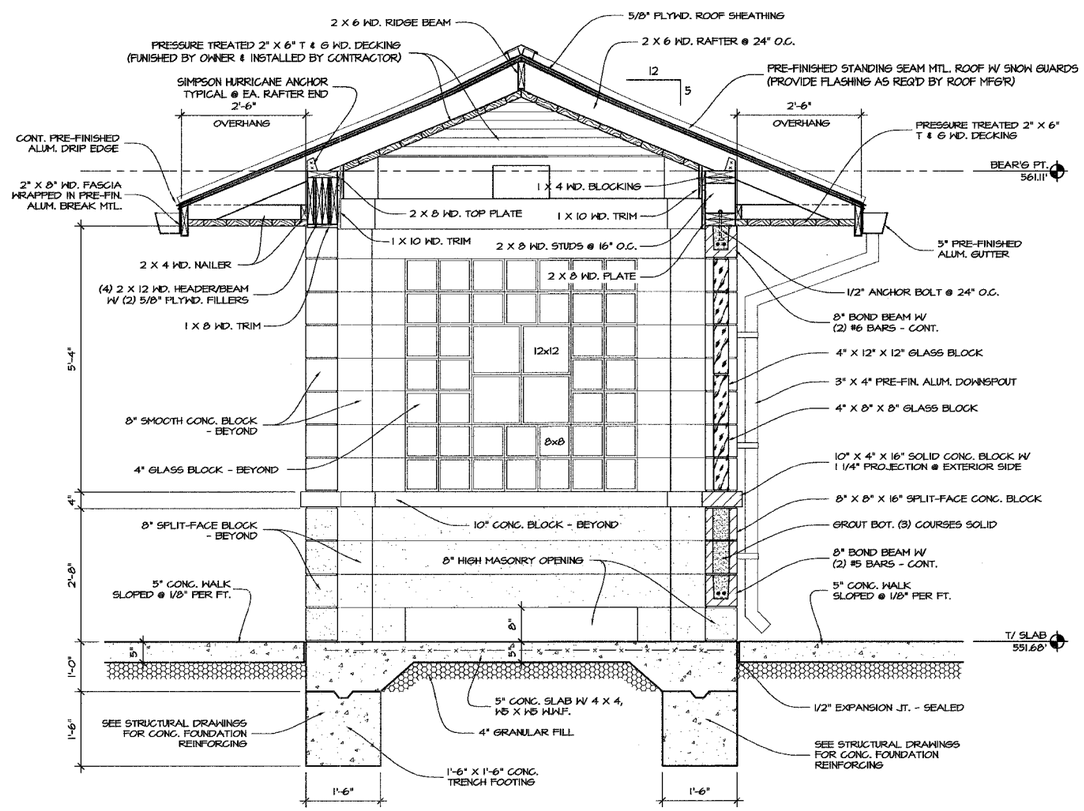

2 BUILDING SECTION

SCALE: 3/4" = 1'-0"

FINAL SURVEY	BY	DATE
NOTE BOOK	SURVEYED	
NO.	PLOTTED	
	TEMPLATE	
	AREAS	
	AREAS CHECKED	

ORIGINAL SURVEY	BY	DATE
NOTE BOOK	SURVEYED	
NO.	PLOTTED	
	TEMPLATE	
	AREAS	
	AREAS CHECKED	

HENDERSON Associates
ARCHITECTS Inc.
211 E. VANDALIA
EDWARDSVILLE
ILLINOIS
62025
618.656.6618
fax 618.656.3899

WALL & BUILDING SECTIONS

HIGHLAND PARK-RIDE IMPROVEMENTS
MADISON COUNTY TRANSIT
HIGHLAND, ILLINOIS
SECTION No. 00-00012-00-PK

REVISIONS			
NO.	DATE	BY	REMARKS
DWG. NO.			

SCALE: 3/4" = 1'-0"

DSN. BY:	JRH	DATE:	11-4-05	SHEET
DWN. BY:	RMS	DATE:	11-11-05	14
CHK'D:	RMS	DATE:	11-18-05	
JOB NO.	2443C	DWG NAME:	2443C	OF 18 SHTS