WA055

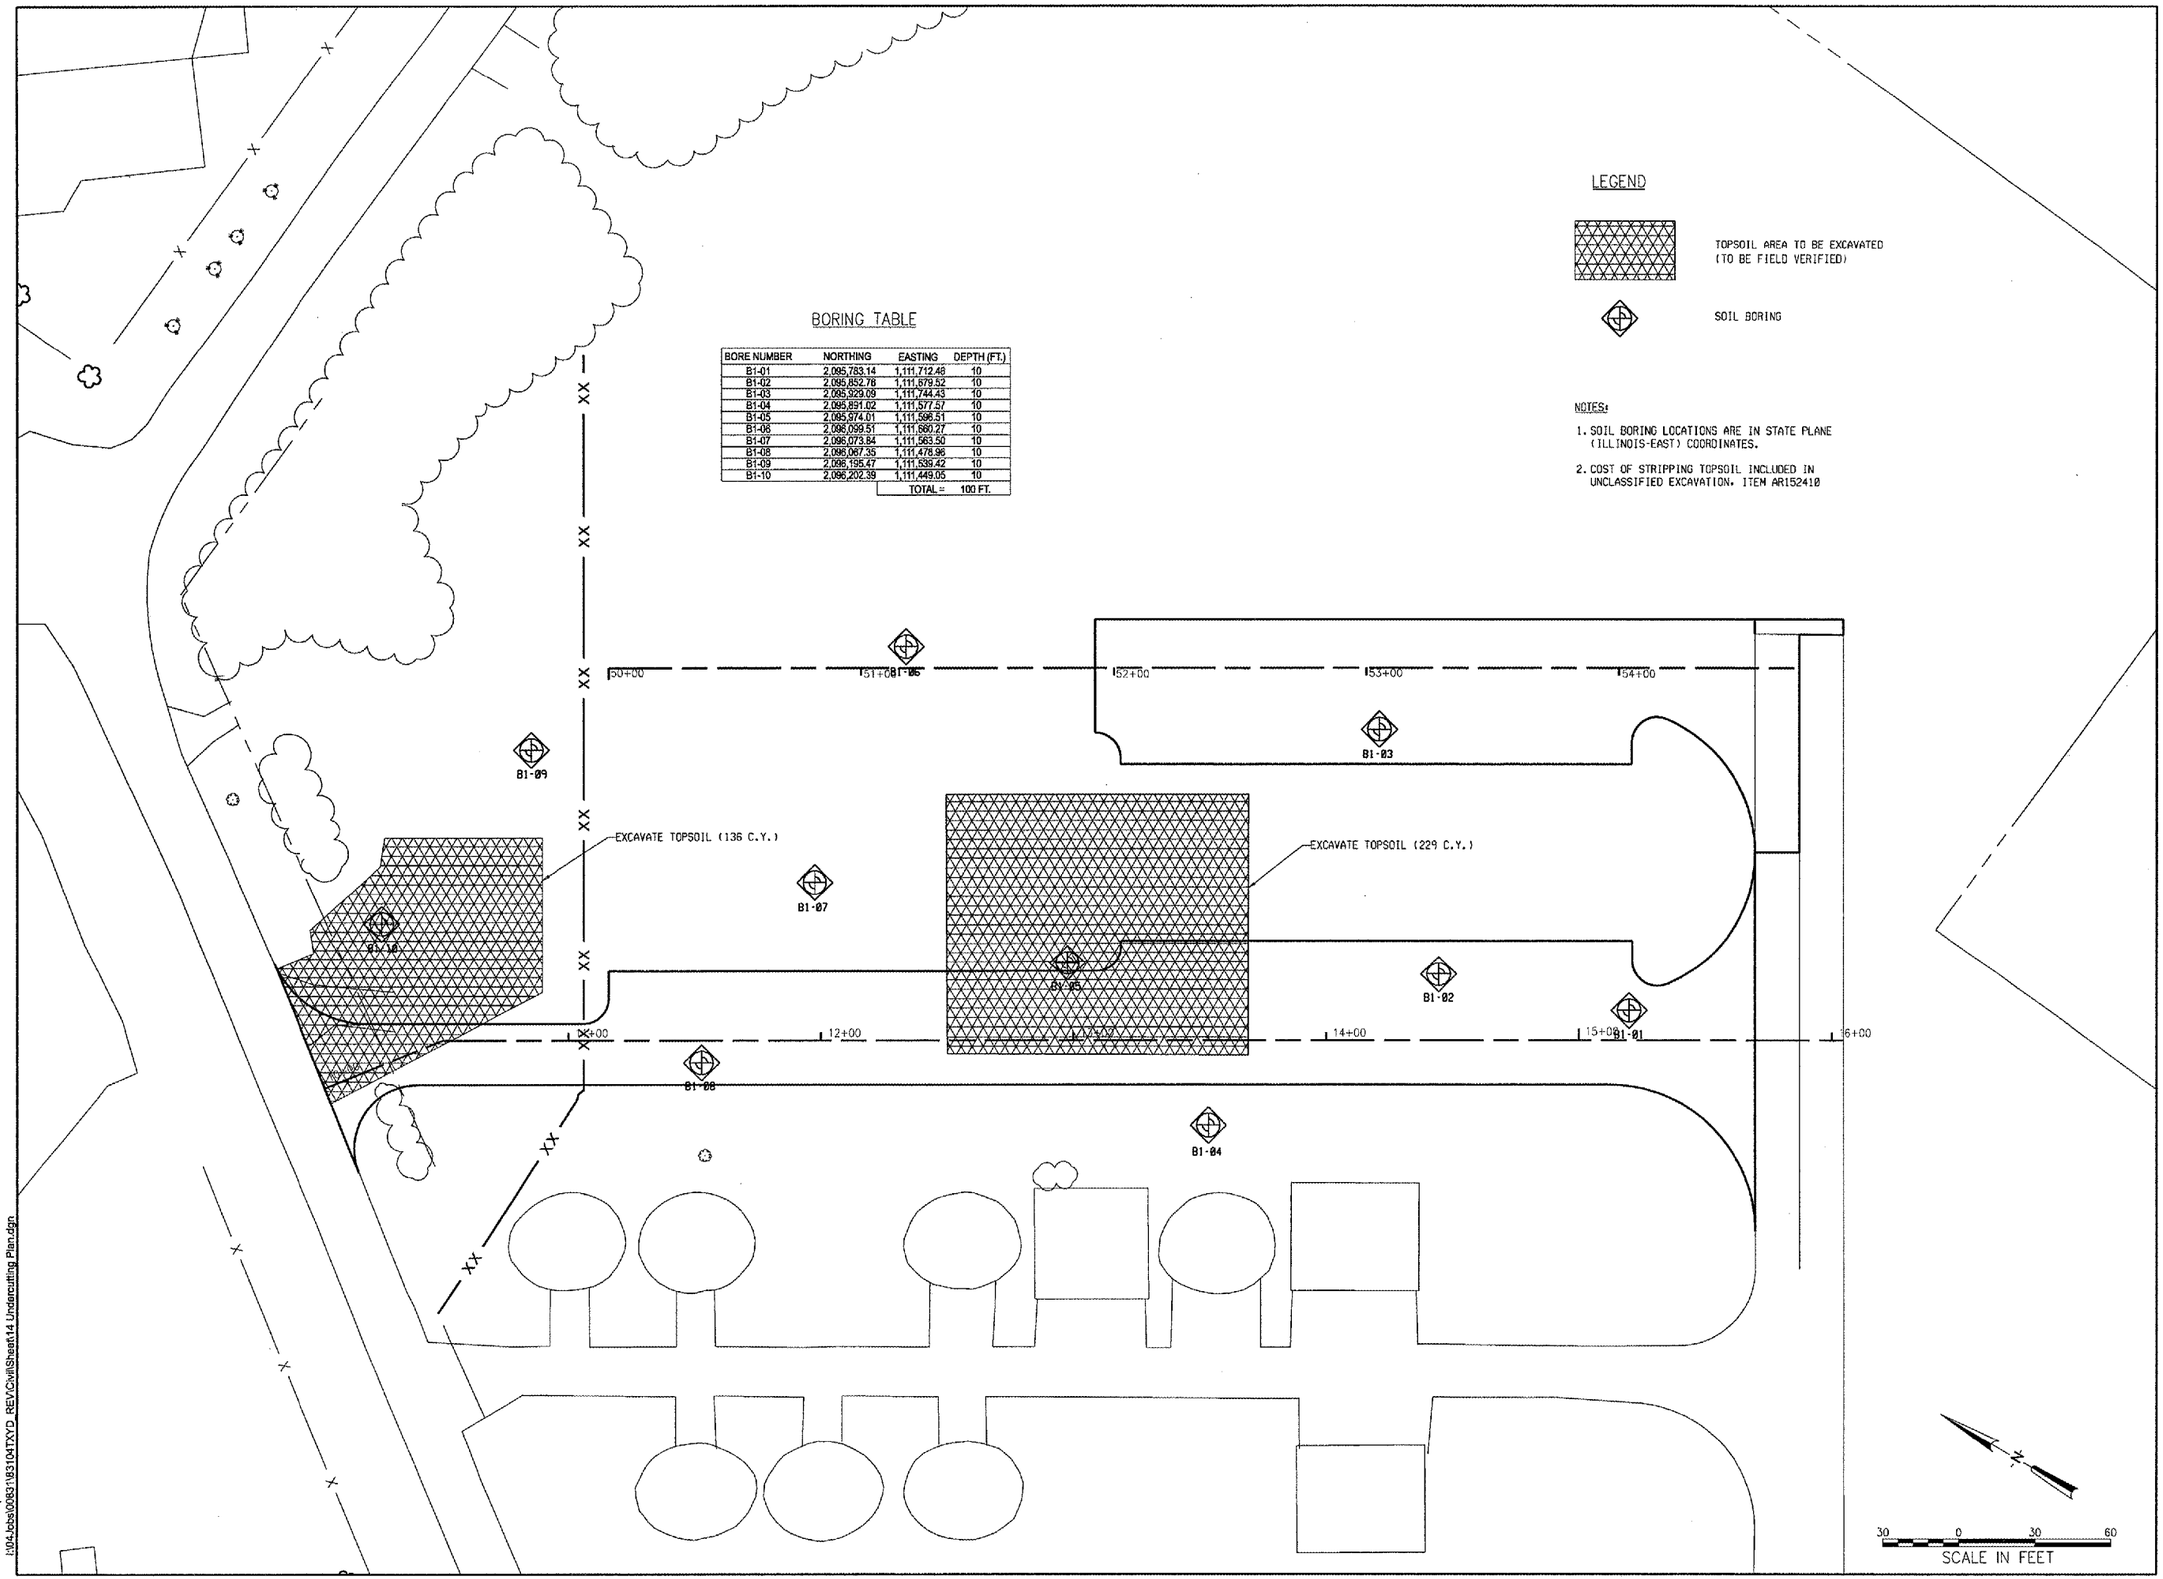

BORING TABLE

BORE NUMBER	NORTHING	EASTING	DEPTH (FT.)
B1-01	2,095,783.14	1,111,712.48	10
B1-02	2,095,852.78	1,111,679.52	10
B1-03	2,095,929.09	1,111,744.43	10
B1-04	2,095,891.02	1,111,577.57	10
B1-05	2,095,974.01	1,111,598.51	10
B1-06	2,096,099.51	1,111,580.27	10
B1-07	2,096,073.84	1,111,563.50	10
B1-08	2,096,067.35	1,111,476.96	10
B1-09	2,096,195.47	1,111,539.42	10
B1-10	2,096,202.39	1,111,449.05	10
		TOTAL =	100 FT.

LEGEND

TOPSOIL AREA TO BE EXCAVATED (TO BE FIELD VERIFIED)

SOIL BORING

NOTES:

1. SOIL BORING LOCATIONS ARE IN STATE PLANE (ILLINOIS-EAST) COORDINATES.
2. COST OF STRIPPING TOPSOIL INCLUDED IN UNCLASSIFIED EXCAVATION. ITEM AR152410

HANSON

HANSON PROFESSIONAL SERVICES INC.

815 Commerce Drive, Suite 200
Oak Brook, Illinois 60523
Telephone: 630.990.3800
Fax: 630.990.3801

Waukegan Regional Airport
Waukegan Regional Port District

3580 North McAree Road
Waukegan, Illinois 60087
Phone: 847.244.0055
Fax: 847.244.3813

WAUKEGAN REGIONAL AIRPORT

CONSTRUCT NEW T-HANGAR APRONS, TAXIWAYS AND AUTO ACCESS

IDA PROJECT NO. UGN-3499

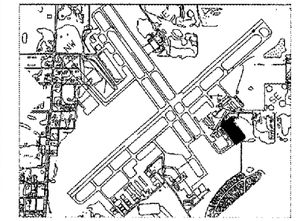

KEY MAP

No.	Drawing Issue Description	Date	By

Date

JANUARY 27, 2006

Sheet Title

UNDERCUTTING PLAN

831-04TXYD	
Project Number	
AAP	11/15/05
Layout By	Date
AAP	11/15/05
Designed By	Date
KLK/RMH	01/23/06
Reviewed By	Date
KLK	AAP
Drawn By	

Sheet No. 14

AAP
01/23/2006, 01:50 PM
I:\04Jobs\0831\831104TXYD_REV\Civil\Sheet14 Undercutting Plan.dgn