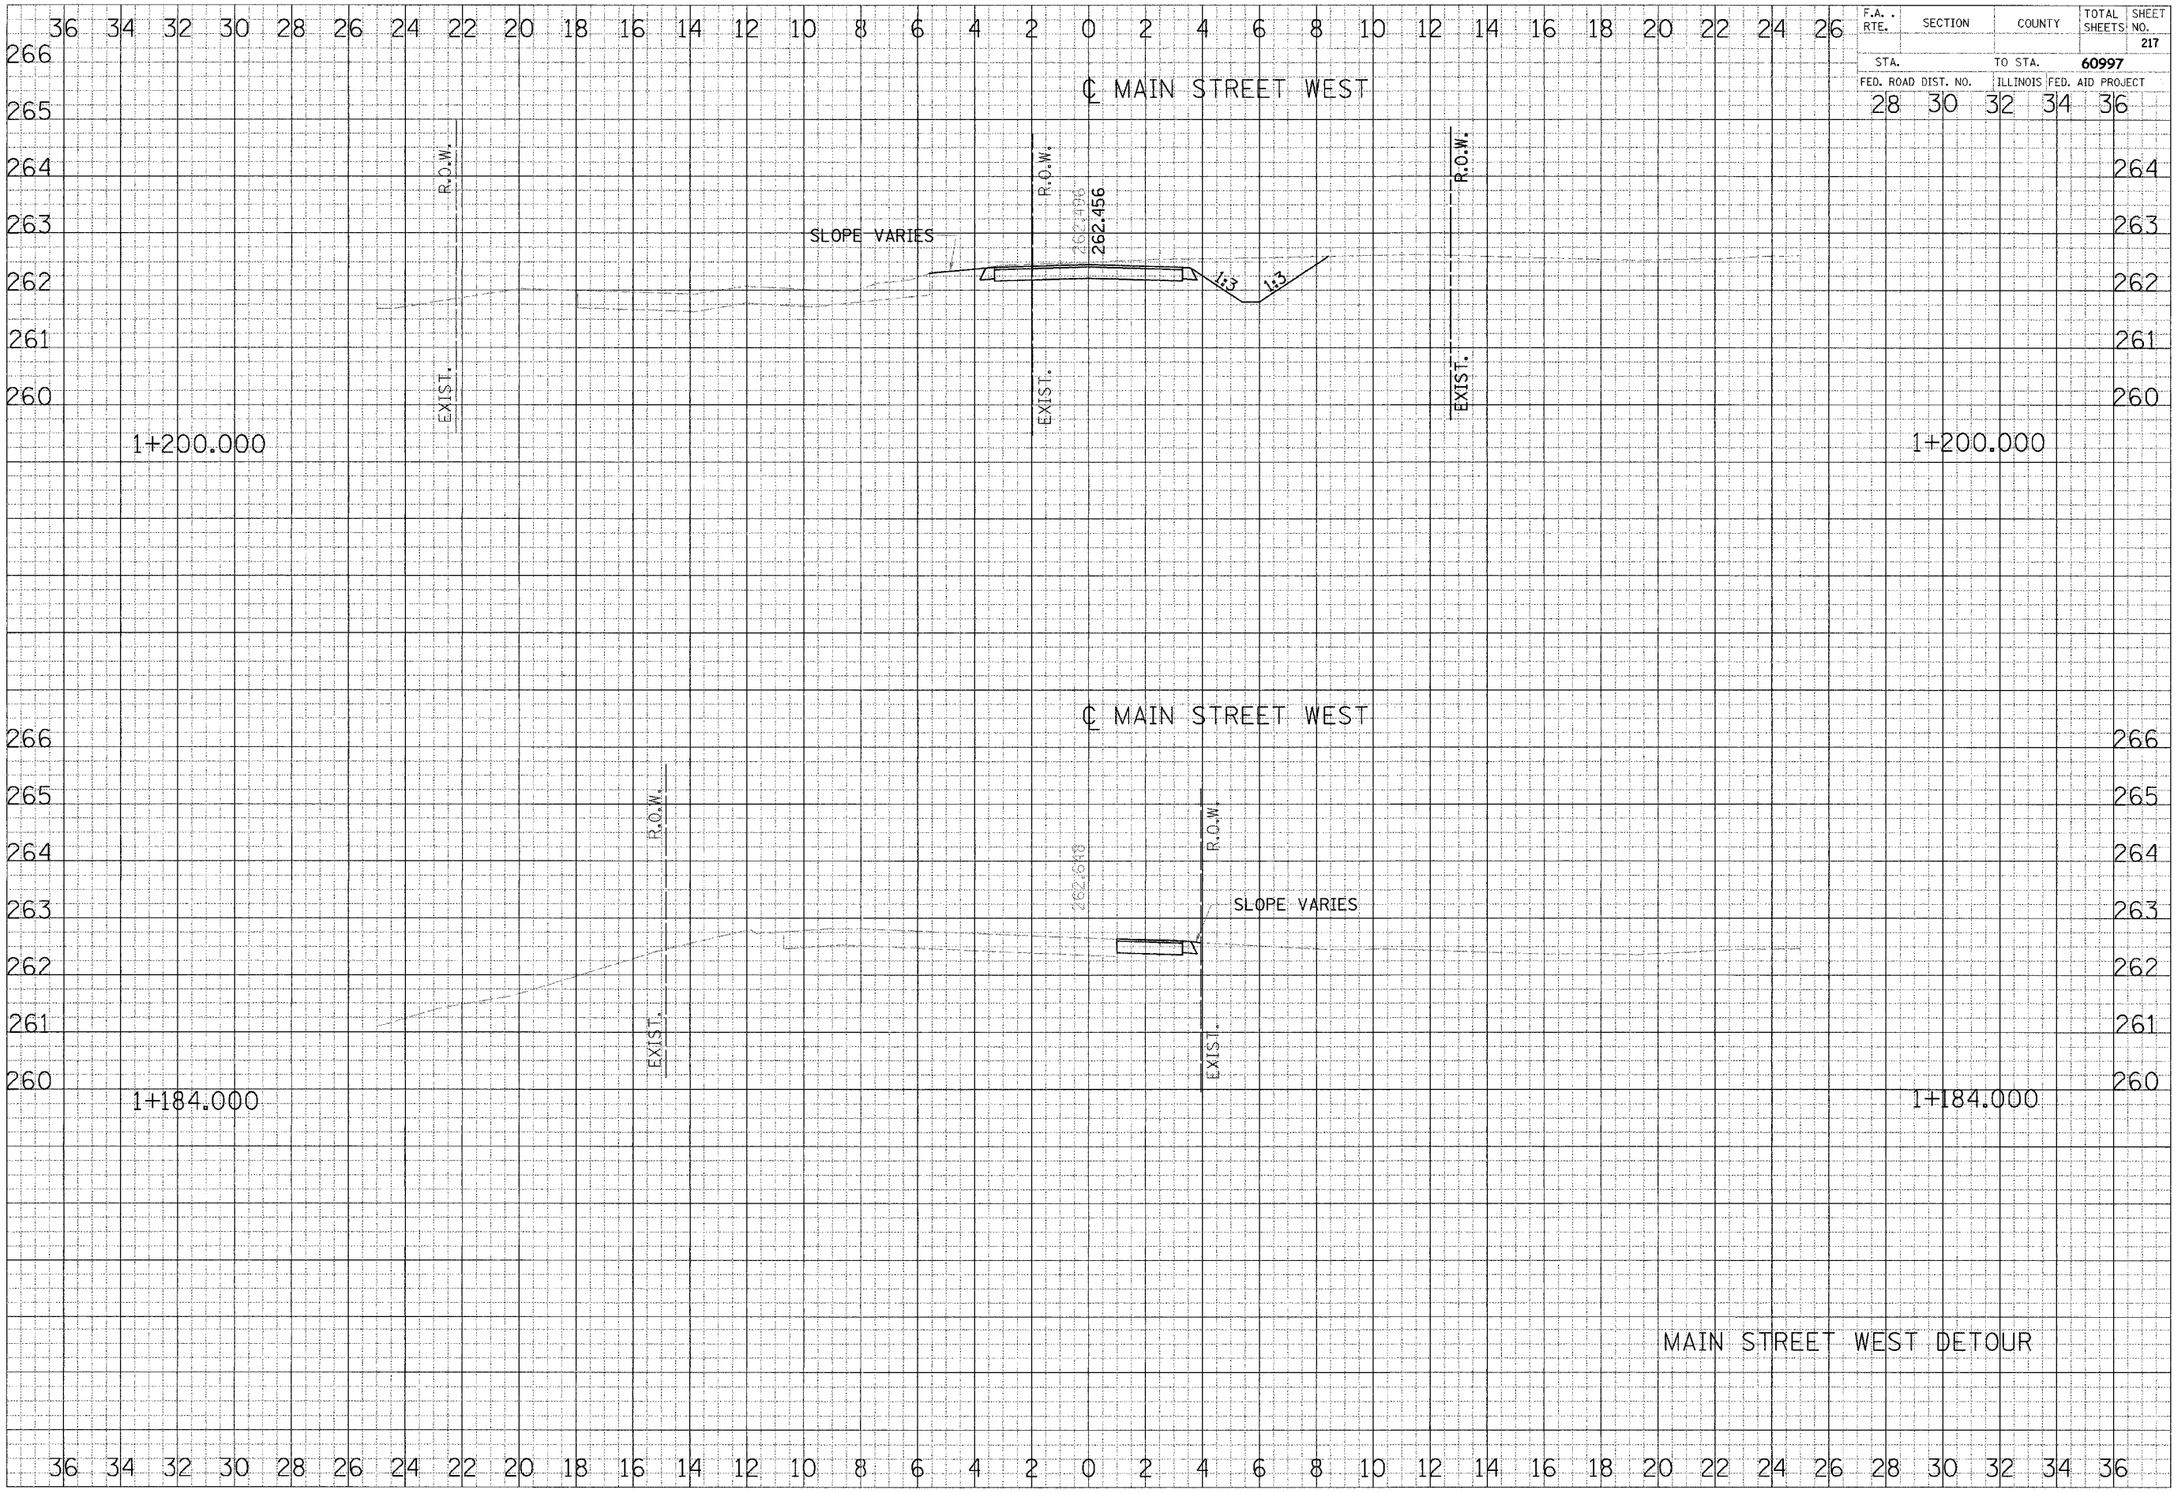F.A. RTE.	SECTION	COUNTY	TOTAL SHEETS	SHEET NO.
				217
STA.		TO STA.	60997	
FED. ROAD DIST. NO.		ILLINOIS	FED. AID PROJECT