F.A.I. RTE.	SECTION	COUNTY	TOTAL SHEETS	SHEET NO.
55	2002-022 K	WILL	172	9
STA. 10+00		TO STA. 22+96.05		
FED. ROAD DIST. NO.	ILLINOIS	FED. AID PROJECT		
CONTRACT NO. 62389				

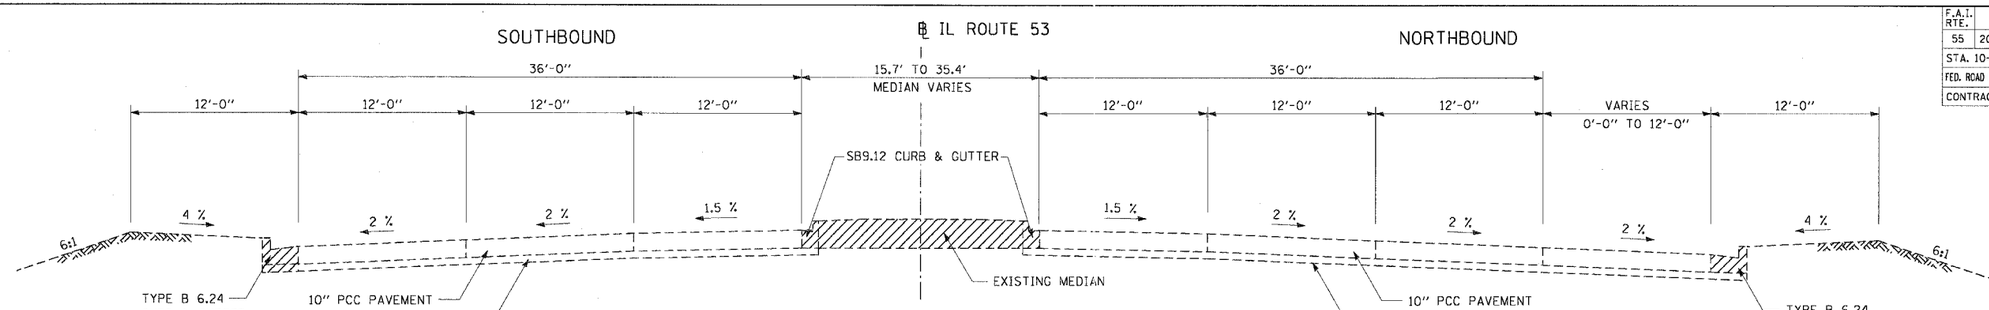

EXISTING TYP. SECTION
IL ROUTE 53
STA 1454+20 TO STA 1458+39
STA 1462+84 TO STA 1466+96

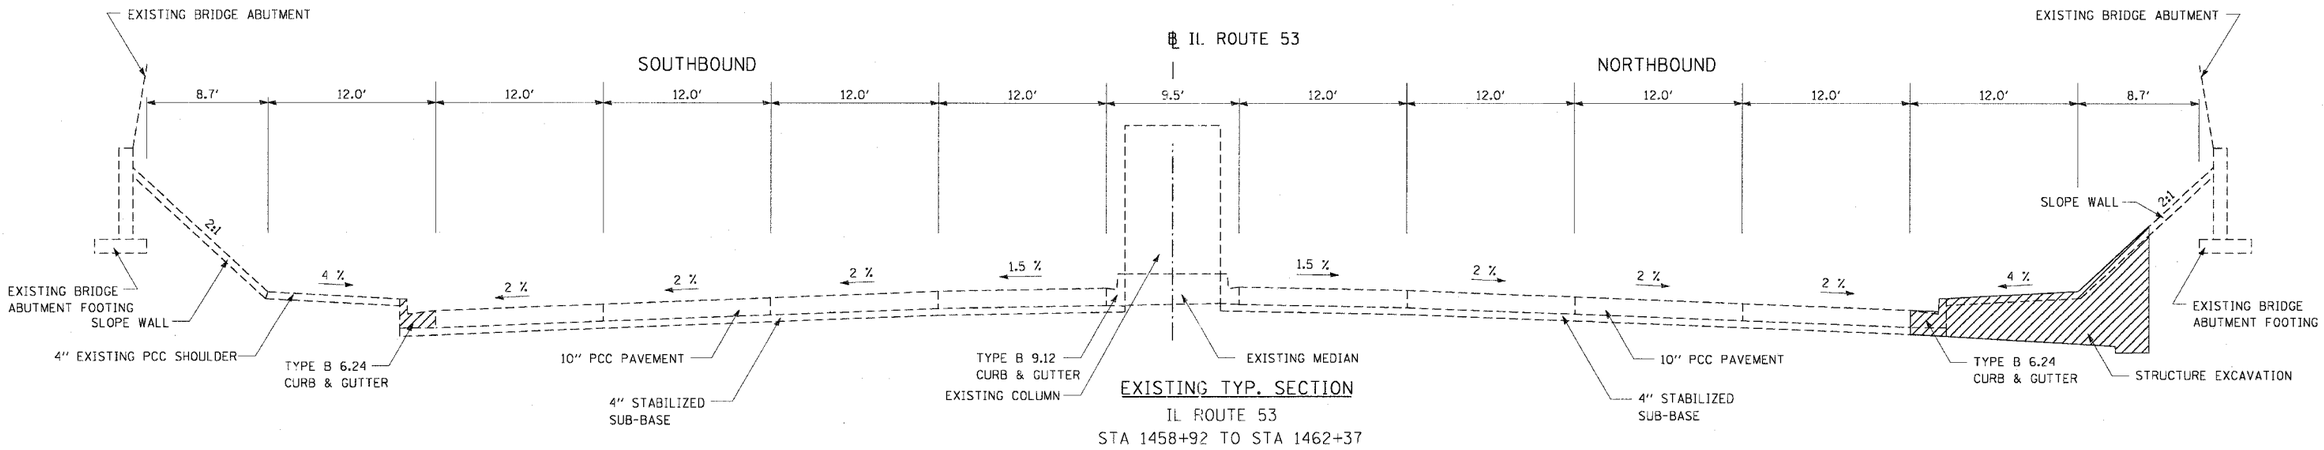

EXISTING TYP. SECTION
IL ROUTE 53
STA 1458+92 TO STA 1462+37

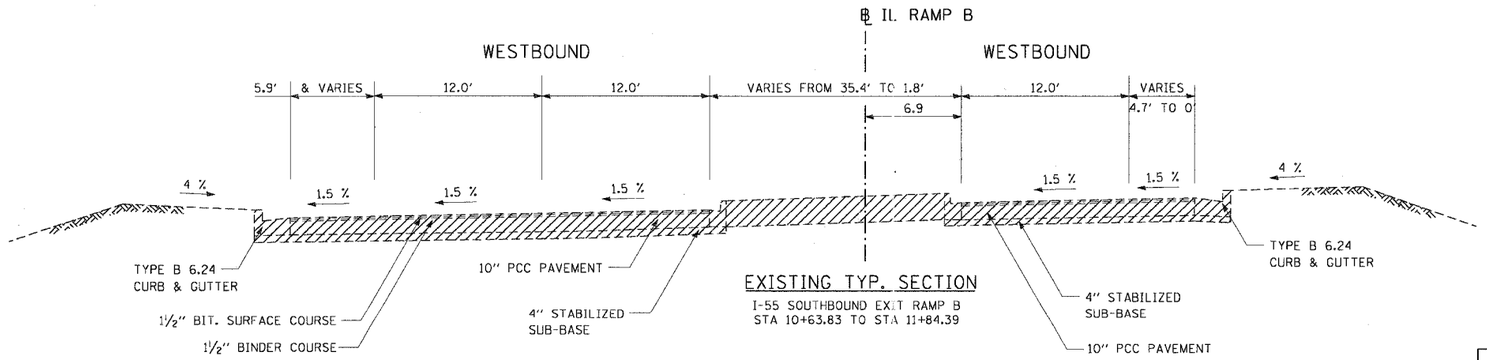

EXISTING TYP. SECTION
I-55 SOUTHBOUND EXIT RAMP B
STA 10+63.83 TO STA 11+84.39

LEGEND:

ITEM TO BE REMOVED

REVISIONS	
NAME	DATE

ILLINOIS DEPARTMENT OF TRANSPORTATION

EXISTING TYPICAL SECTIONS
IL ROUTE 53 AND
I-55 SOUTHBOUND EXIT RAMP 'B'

SCALE: NTS
DATE: 11/8/2004
DRAWN BY: CC
CHECKED BY: RI

DMJM HARRIS
303 East Wacker Drive, Suite 600
Chicago, Illinois, 60601 Phone: 312.321.6101 Fax: 312.396.2392

OCTOBER, 2004

PLAN
SURVEYED
PLOTTED
ALIGNMENT CHECKED
RT. OF WAY CHECKED
CADD FILE NAME
NOTE BOOK
NO.
BY
DATE

PROFILE
SURVEYED
PLOTTED
GRADES CHECKED
B.M. NOTED
STRUCTURE NOTATNS CHKD
NOTE BOOK
NO.
BY
DATE

p:\105766155ID\600CAD\cad\sheets\typ sections\I55typOl.sht 11/8/2004 2:35:27 PM CCastor