F.A.I. RTE.	SECTION	COUNTY	TOTAL SHEETS	SHEET NO.
55	2002-022 K	WILL	172	18
STA. 10+00		TO STA. 22+96.05		
FED. ROAD DIST. NO.	ILLINOIS	FED. AID PROJECT		
CONTRACT NO. 62389				

PLAN | SURVEYED | PLOTTED | AREAS VERIFIED | R.O.W. STAKED | ALL R.O.W. CHECKED | NOTE BOOK | DATE | BY | NO. | CADD FILE NAME

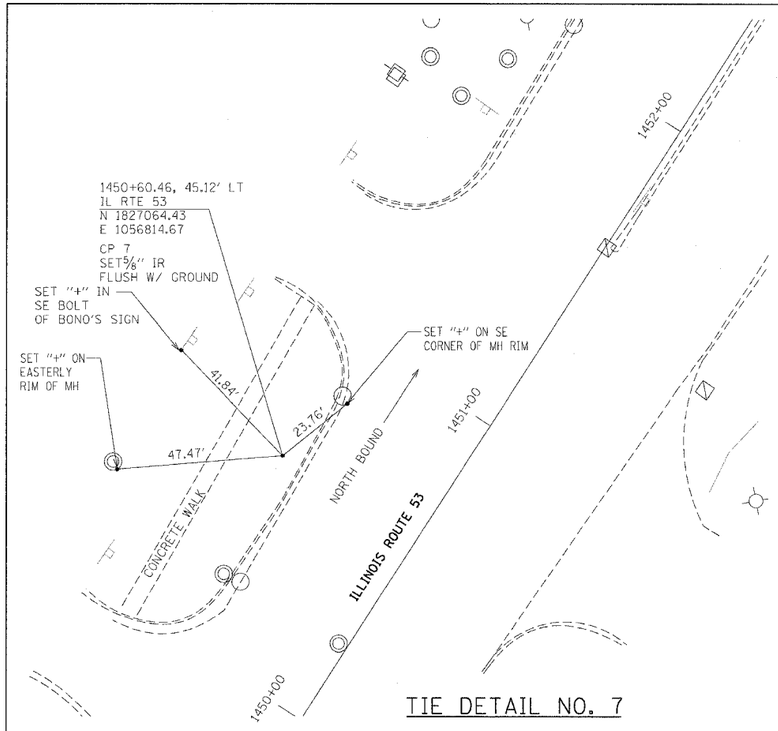

TIE DETAIL NO. 7

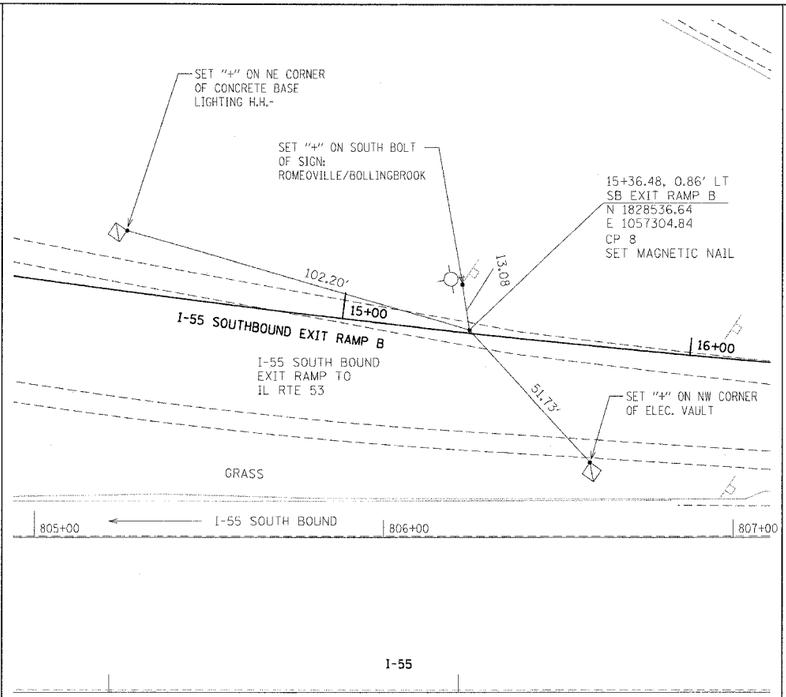

TIE DETAIL NO. 8

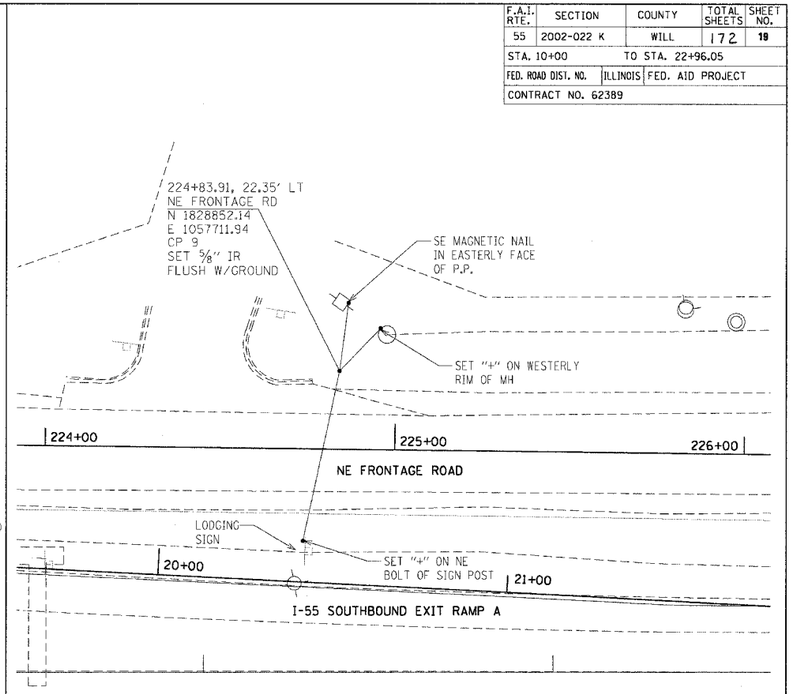

TIE DETAIL NO. 9

PROFILE | SURVEYED | PLOTTED | AREAS VERIFIED | R.O.W. STAKED | ALL R.O.W. NOTED | STRUCTURE NOTATIONS CHKD | NOTE BOOK | DATE | BY | NO.

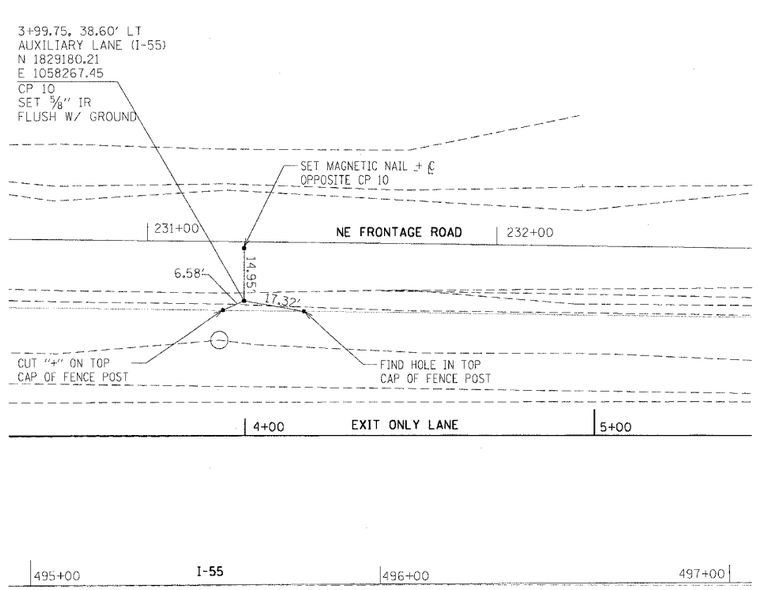

TIE DETAIL NO. 10

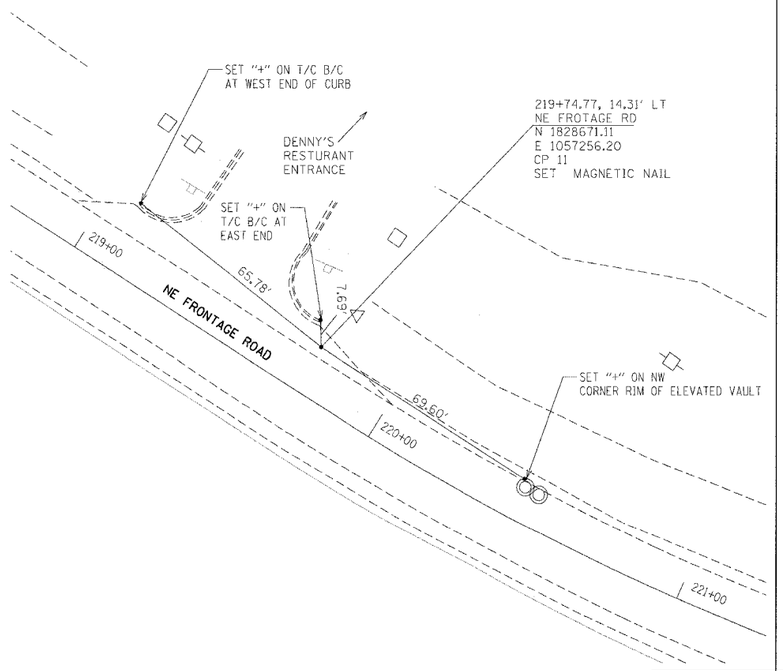

TIE DETAIL NO. 11

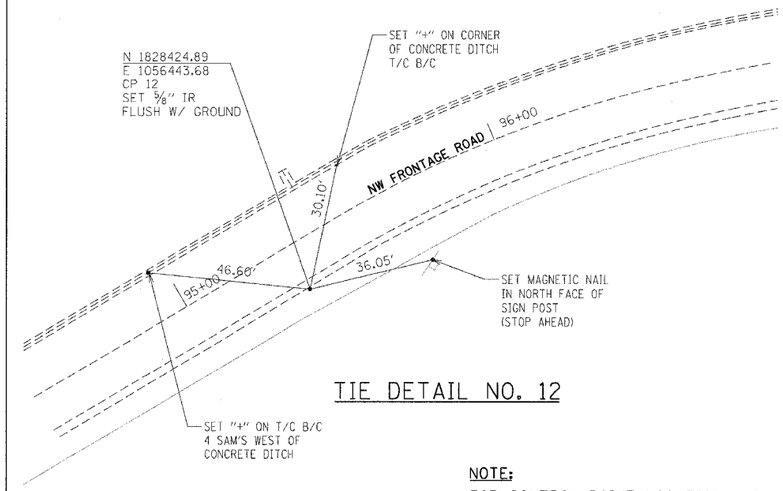

TIE DETAIL NO. 12

NOTE:
FOR CONTROL POINT LOCATION MAP
SEE SHEET NO. 12

REVISIONS NAME	DATE

ILLINOIS DEPARTMENT OF TRANSPORTATION

TIE DETAILS 7 THRU 12

SCALE: 1"=20'
DRAWN BY: CC
DATE: 11/8/2004
CHECKED BY: RJ

DMJM HARRIS
303 East Wacker Drive, Suite 600
Chicago, Illinois, 60601 Phone: 312.321.6101 Fax: 312.396.2392

OCTOBER, 2004