F.A.I. RTE.	SECTION	COUNTY	TOTAL SHEETS	SHEET NO.
55	2002-022 K	WILL	172	35
STA. 0+00		TO STA. 23+00		
FED. ROAD DIST. NO.	ILLINOIS	FED. AID PROJECT		
CONTRACT NO. 62389				

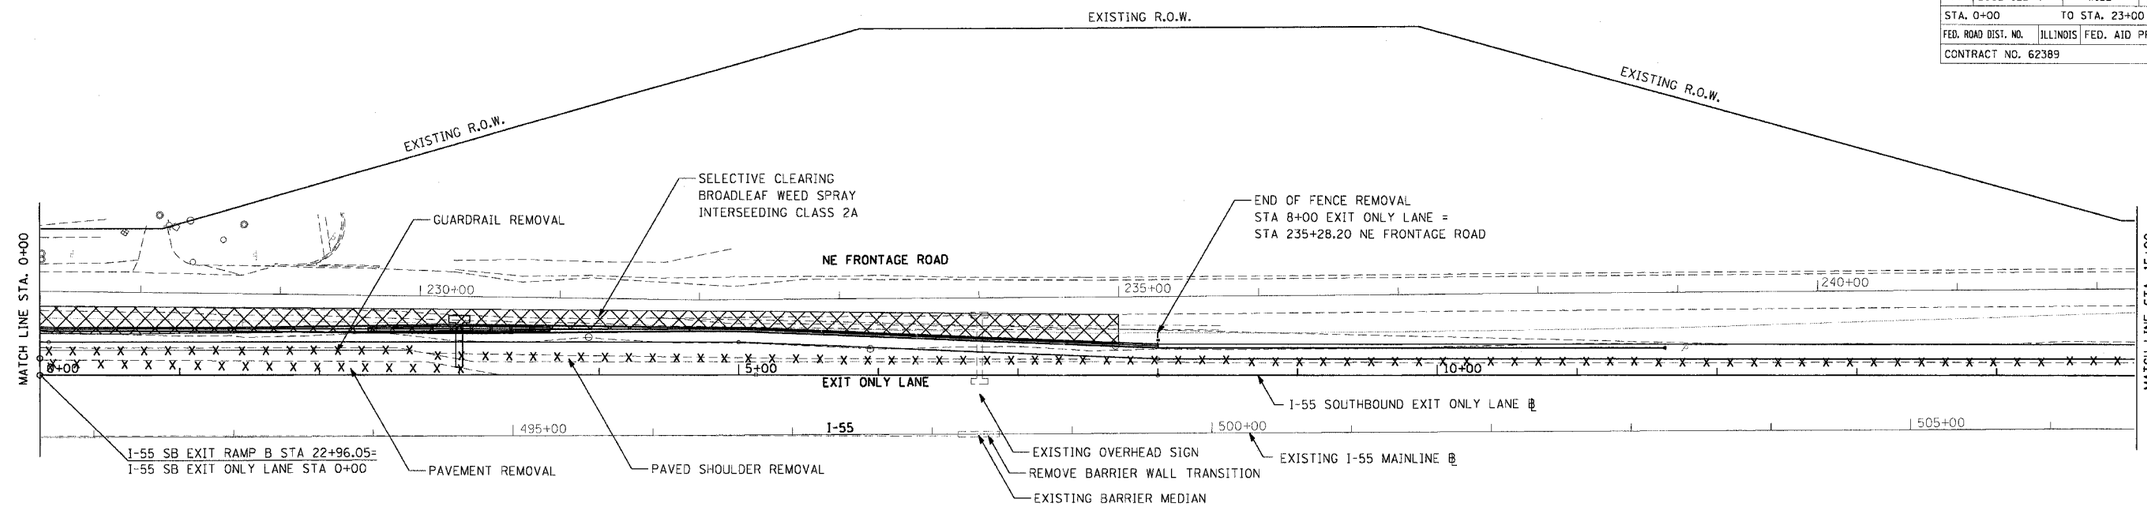

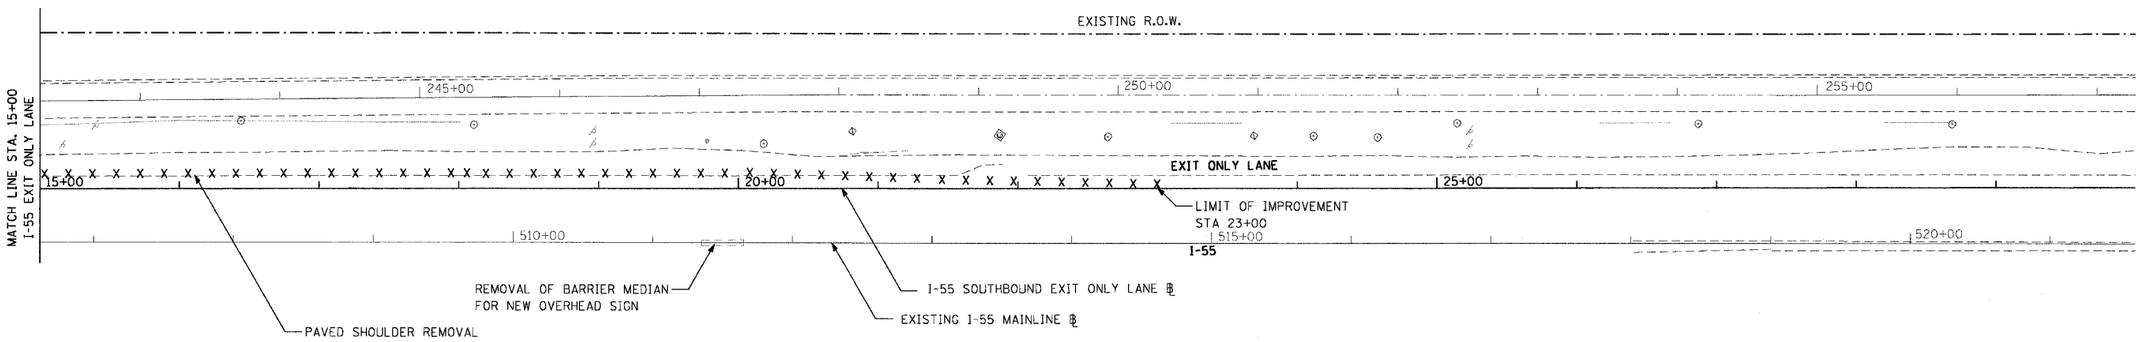

NOTE: FOR TRAFFIC SIGNAL AND LIGHTING, SEE TRAFFIC SIGNAL AND LIGHTING PLANS

N

50 0 50 100
SCALE IN FEET

LEGEND:

REL RELOCATE

X X X REMOVE

DMJM HARRIS
303 East Wacker Drive, Suite 600
Chicago, Illinois, 60601 Phone: 312.321.6101 Fax: 312.396.2392

REVISIONS	
NAME	DATE

ILLINOIS DEPARTMENT OF TRANSPORTATION

EXISTING PLAN
I-55 SB EXIT ONLY LANE
STA 0+00 TO STA 23+00

SCALE: 1"=50'
DATE: 11/8/2004
DRAWN BY: CC
CHECKED BY: RI

OCTOBER, 2004

PLAN
NOTE BOOK NO.
SURVEYED
PLOTTED
ALIGNMENT CHECKED
RT. OF WAY CHECKED
CADD FILE NAME
BY
DATE

PROFILE
NOTE BOOK NO.
SURVEYED
PLOTTED
GRADES CHECKED
B.M. NOTED
STRUCTURE NOTATIONS CHKD
BY
DATE

p:\105766155ID\600CAD\cad\sheets\155cdm02.sht 11/8/2004 2:43:32 PM CCastor