F.A.I. RTE.	SECTION	COUNTY	TOTAL SHEETS	SHEET NO.
55	2002-022 K	WILL	172	38
STA. 0+00	TO STA. 14+00			
FED. ROAD DIST. NO.	ILLINOIS	FED. AID PROJECT		
CONTRACT NO. 62389				

PLAN — SURVEYED / PLOTTED / CROSS SECTIONED / ALIGNMENT, BM, NOTED / STRUCTURE NOTATIONS CHKD — BY / DATE
NOTE BOOK NO. ____ — CADD FILE NAME: AT OPPOSITE END OF WAY CHECKED

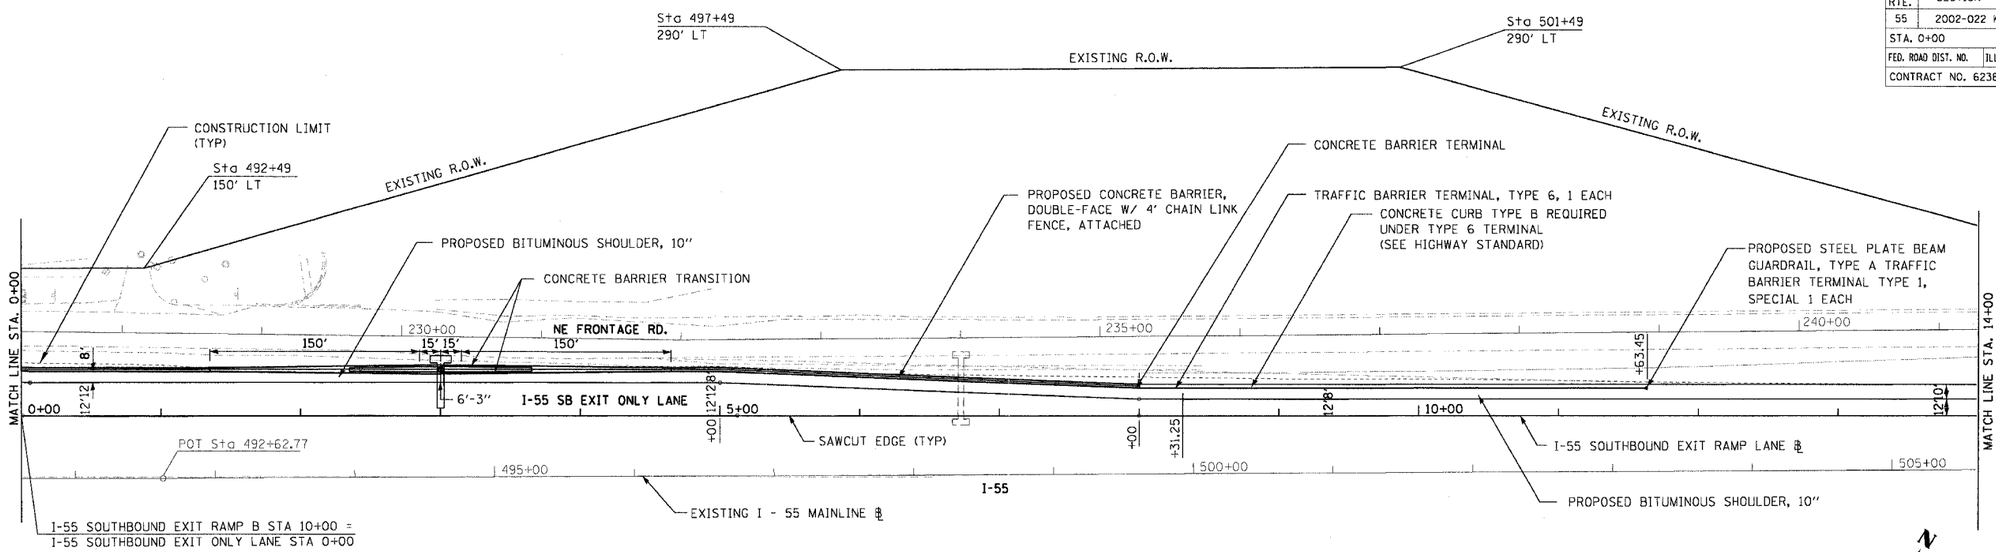

PROFILE — SURVEYED / PLOTTED / CROSS SECTIONED / BM, NOTED / STRUCTURE NOTATIONS CHKD — BY / DATE
NOTE BOOK NO. ____

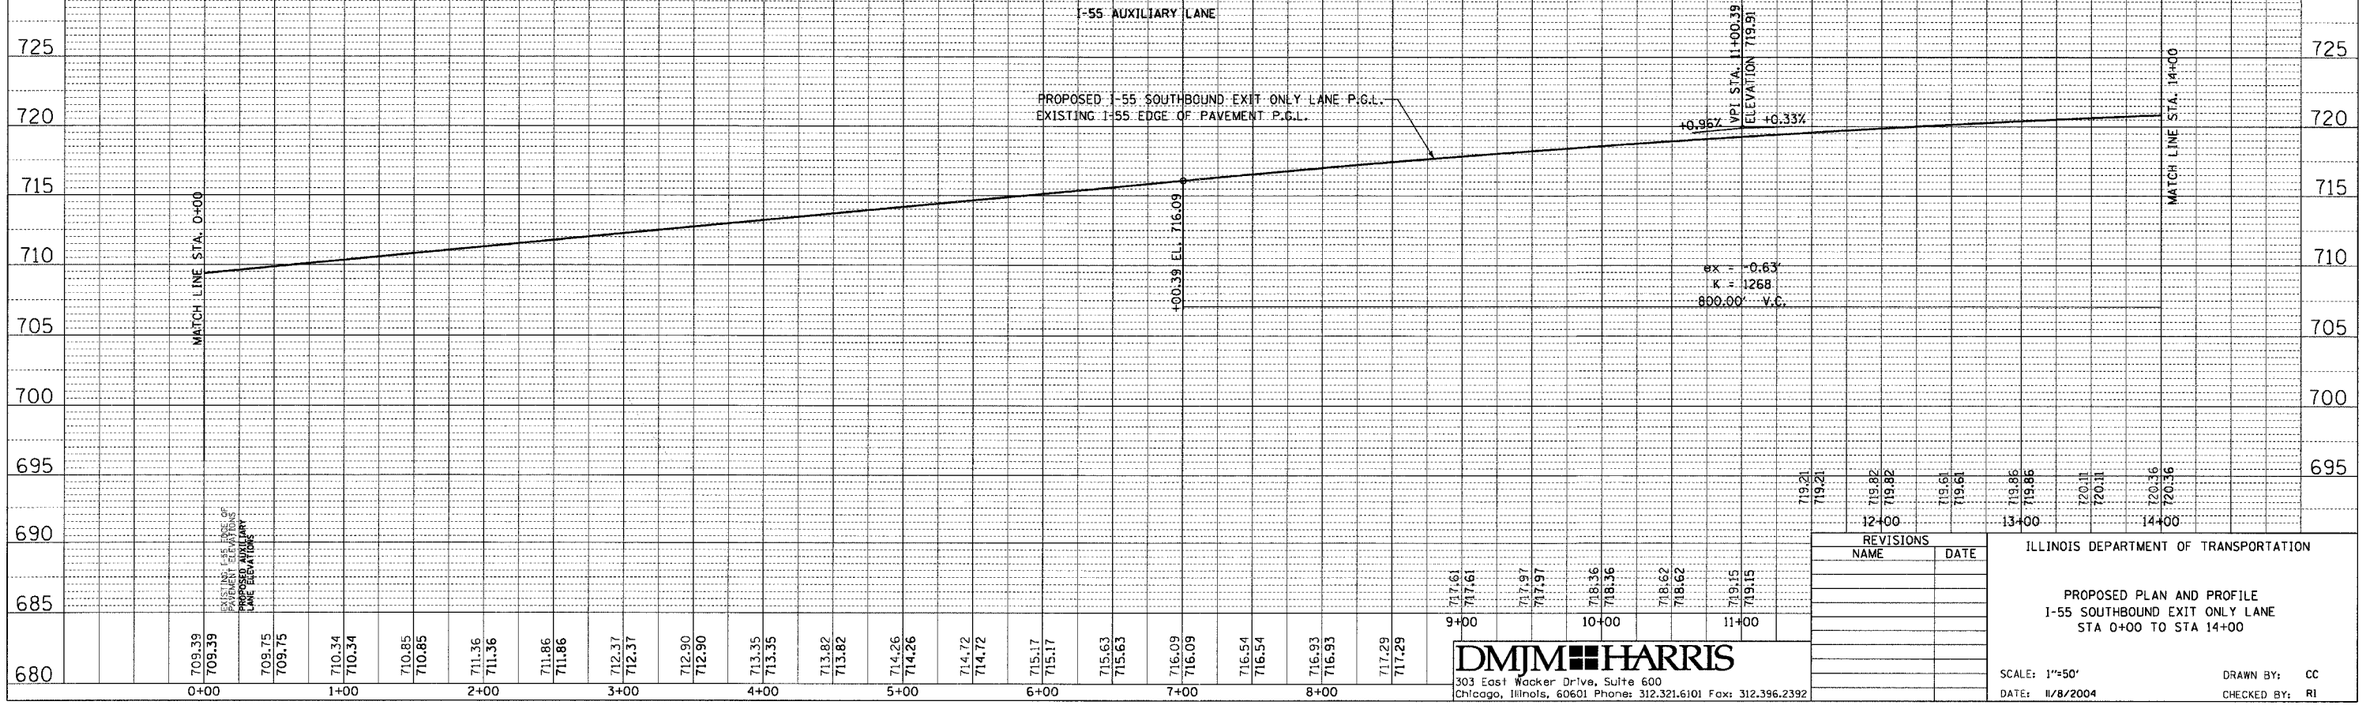

REVISIONS	
NAME	DATE

ILLINOIS DEPARTMENT OF TRANSPORTATION

PROPOSED PLAN AND PROFILE
I-55 SOUTHBOUND EXIT ONLY LANE
STA 0+00 TO STA 14+00

SCALE: 1"=50'
DRAWN BY: CC
DATE: 11/8/2004
CHECKED BY: RI

DMJM HARRIS
303 East Wacker Drive, Suite 600
Chicago, Illinois, 60601 Phone: 312.321.6101 Fax: 312.396.2392

OCTOBER, 2004