F.A.I. RTE.	SECTION	COUNTY	TOTAL SHEETS	SHEET NO.
55	2002-022 K	WILL	172	51
STA. 10+00		TO STA. 22+96.05		
FED. ROAD DIST. NO.	ILLINOIS	FED. AID PROJECT		
CONTRACT NO. 62389				

I-55 SOUTHBOUND EXIT RAMP B

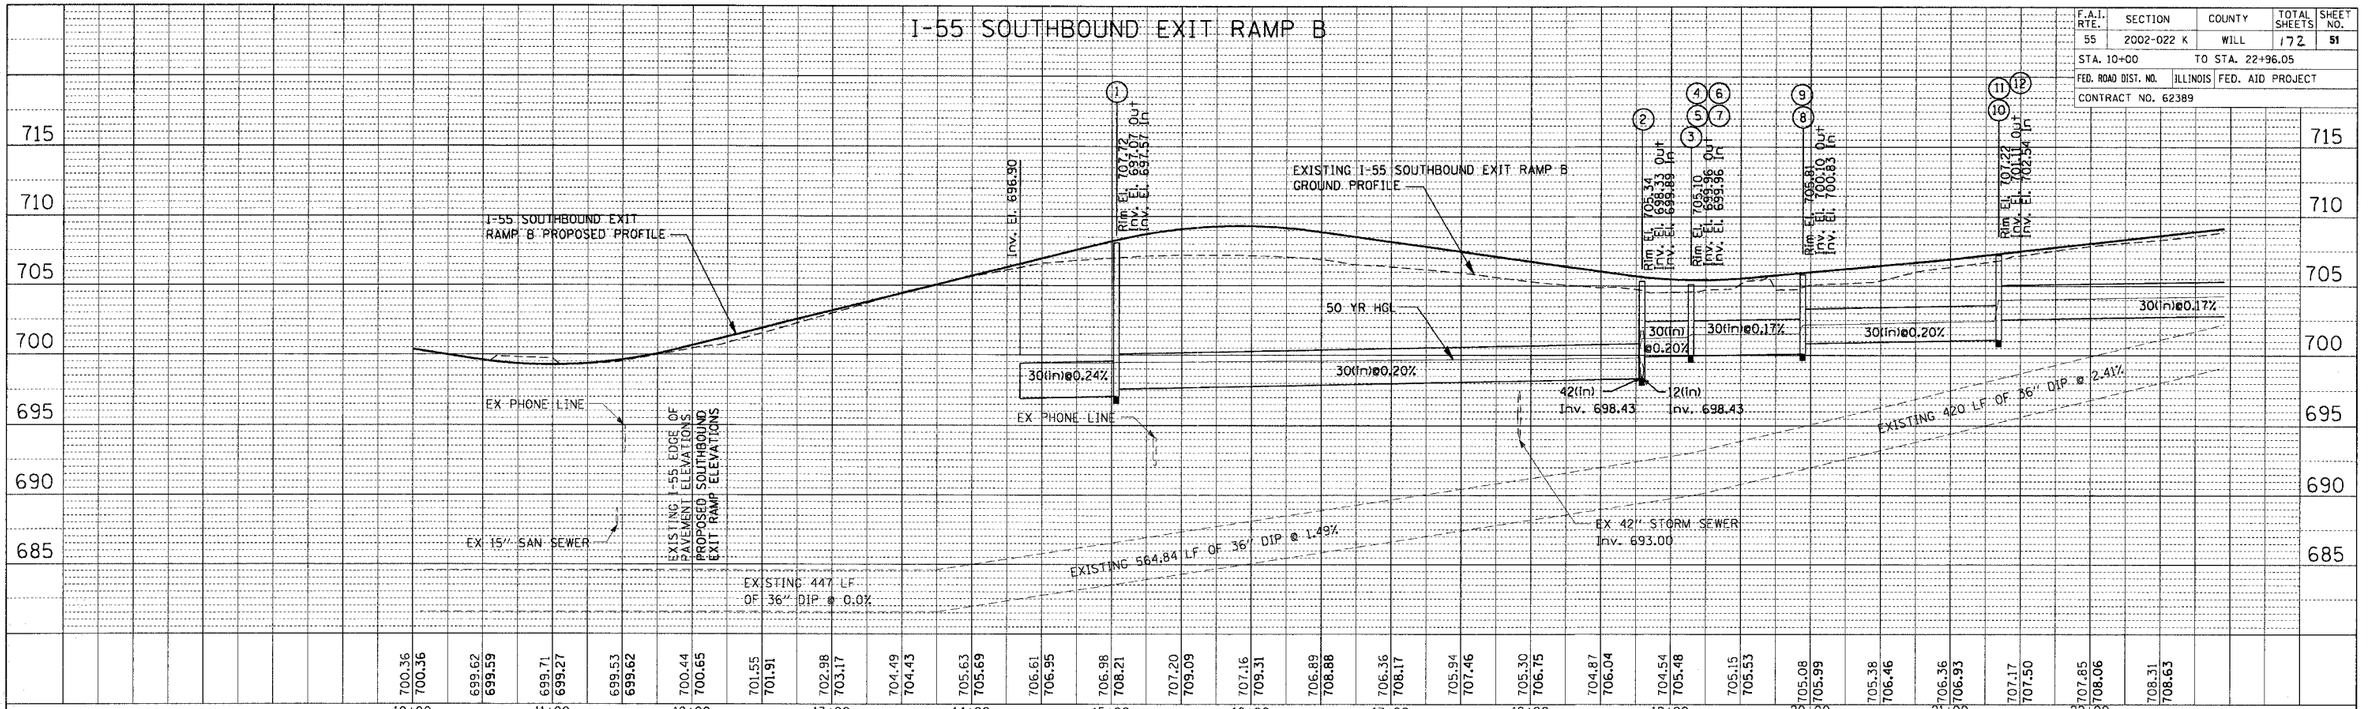

I-55 EXIT ONLY LANE

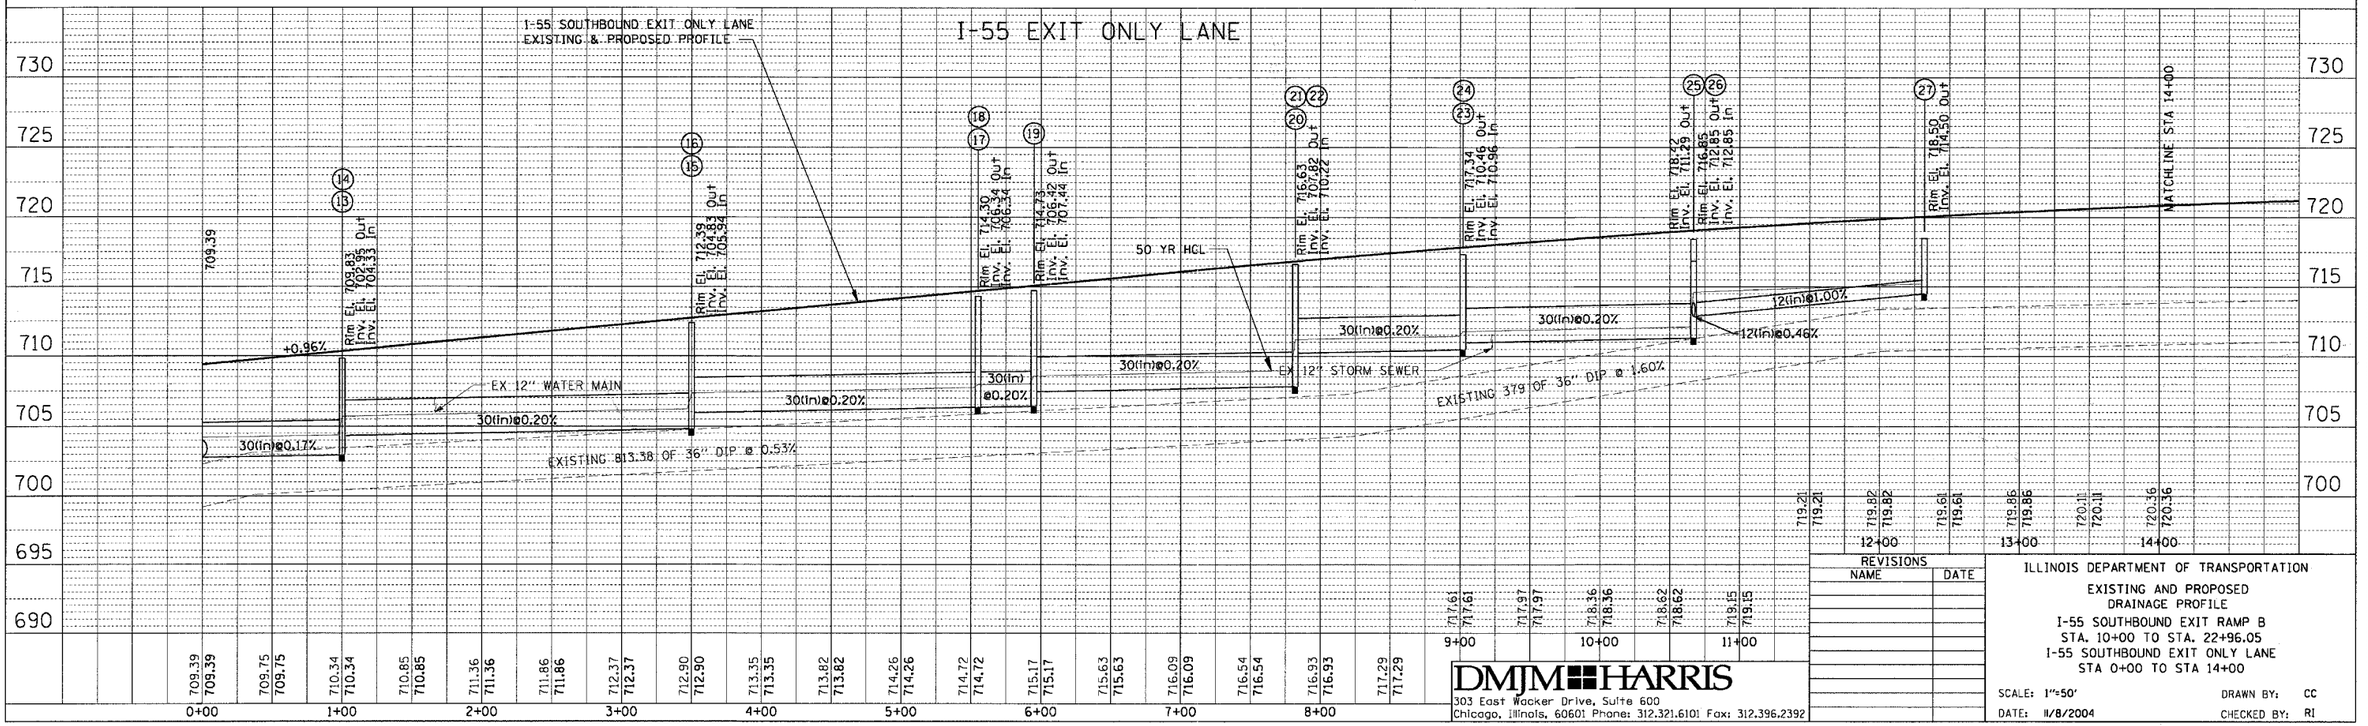

REVISIONS NAME	DATE

DMJM HARRIS
303 East Wacker Drive, Suite 600
Chicago, Illinois, 60601 Phone: 312.321.6101 Fax: 312.396.2392

ILLINOIS DEPARTMENT OF TRANSPORTATION

EXISTING AND PROPOSED DRAINAGE PROFILE

I-55 SOUTHBOUND EXIT RAMP B STA. 10+00 TO STA. 22+96.05

I-55 SOUTHBOUND EXIT ONLY LANE STA 0+00 TO STA 14+00

SCALE: 1"=50' DRAWN BY: CC

DATE: 11/8/2004 CHECKED BY: RI

OCTOBER, 2004

PLAN — SURVEYED — PLOTTED — DRAWN — CHECKED — ALIGNMENT — R.O.W. — CHECKED — CARD FILE NAME — NOTE BOOK — NO. — BY — DATE

PROFILE — SURVEYED — PLOTTED — DRAWN — CHECKED — B.M. NOTED — STRUCTURE NO'S/NAME CHKD — NOTE BOOK — NO. — BY — DATE

p:\05766-1\600cad\cad\sheets\155dri0.sht 11/8/2004 2:43:45 PM CCoster