| F. A. RTE. | SECTION | COUNTY | TOTAL SHEETS | SHEET NO |
|---|---|---|---|---|
| 55 | 2002-022-K | WILL | 172 | 132 |
| STA. 10+00 | TO STA. 22+96.05 | | | |
| FED. ROAD DIST. NO. | ILLINOIS | FED. AID PROJECT | | |

CONTRACT NO. 62389

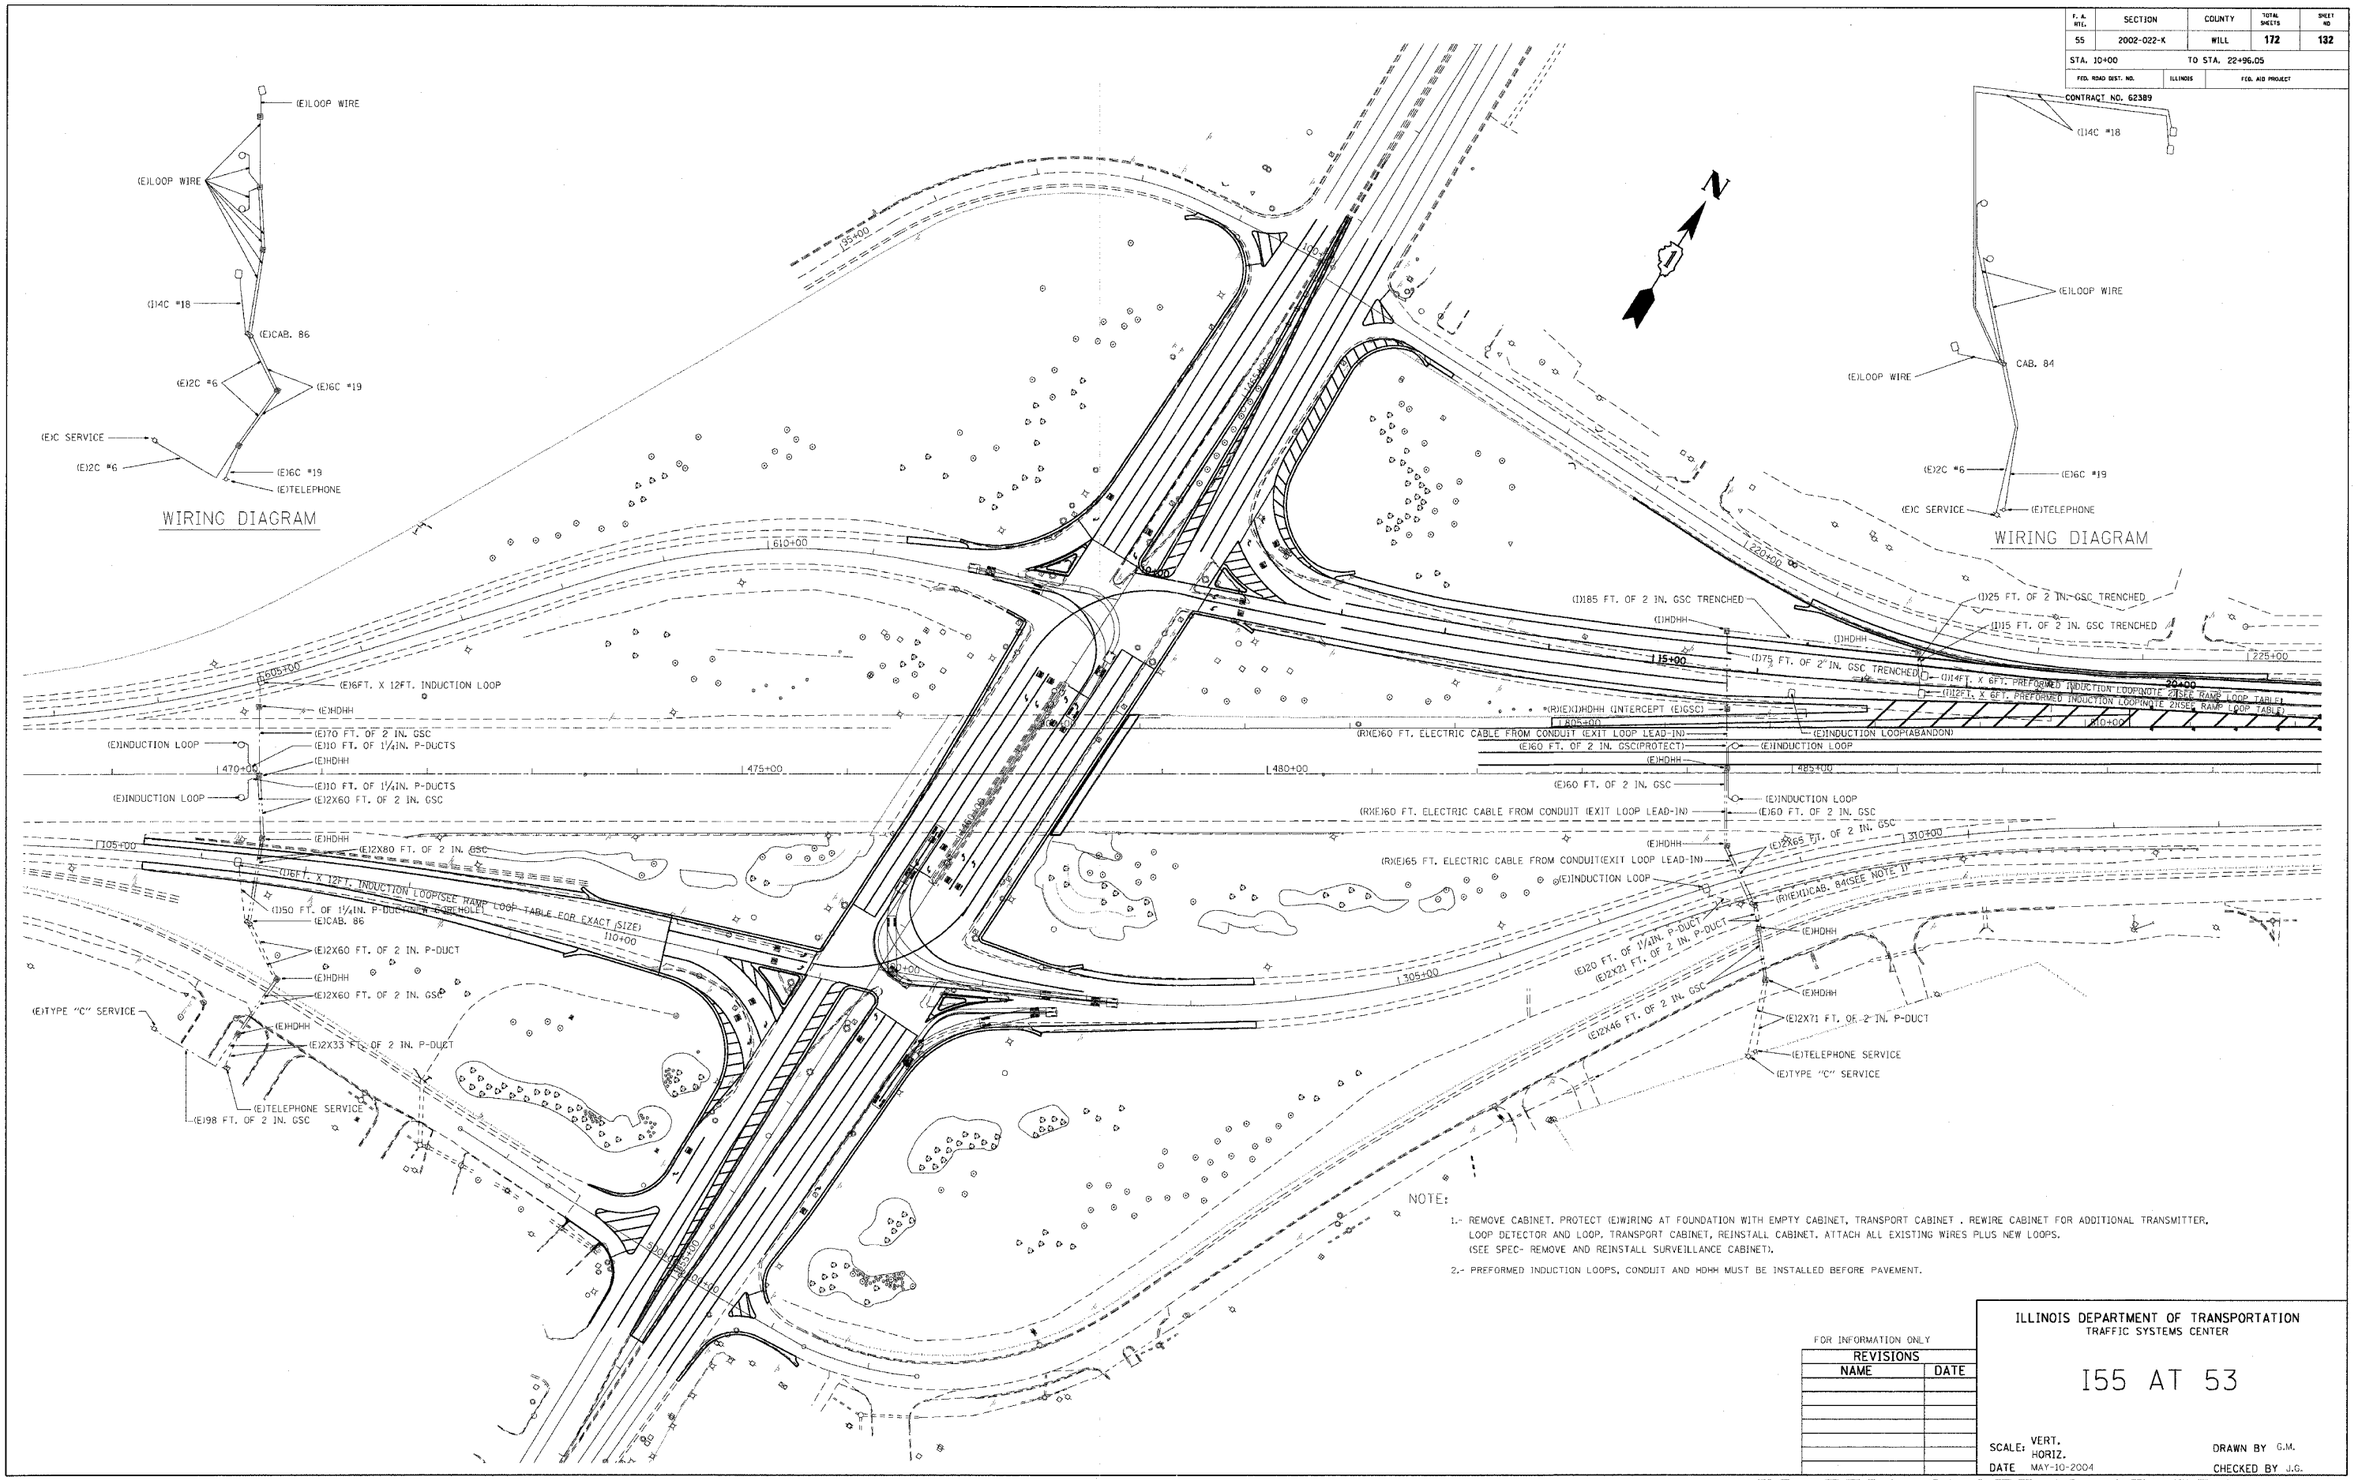


NOTE:

1.- REMOVE CABINET. PROTECT (E)WIRING AT FOUNDATION WITH EMPTY CABINET, TRANSPORT CABINET . REWIRE CABINET FOR ADDITIONAL TRANSMITTER, LOOP DETECTOR AND LOOP. TRANSPORT CABINET, REINSTALL CABINET. ATTACH ALL EXISTING WIRES PLUS NEW LOOPS. (SEE SPEC- REMOVE AND REINSTALL SURVEILLANCE CABINET).

2.- PREFORMED INDUCTION LOOPS, CONDUIT AND HDHH MUST BE INSTALLED BEFORE PAVEMENT.

FOR INFORMATION ONLY

| REVISIONS | |
|---|---|
| NAME | DATE |
| | |

ILLINOIS DEPARTMENT OF TRANSPORTATION
TRAFFIC SYSTEMS CENTER

# I55 AT 53

SCALE: VERT. HORIZ.
DATE MAY-10-2004
DRAWN BY G.M.
CHECKED BY J.G.

TRAFFIC SYSTEMS CENTER

RD= I55@53, I55@53S.DGN
RF= I55@53, I55@53.DGN

VI=

p:\105766155\d\600cad\cad\sheets\Surv Shts from IDOT\I55@53S.DGN 11/8/2004 2:27:14 PM CCastor