F.A.I. RTE.	SECTION	COUNTY	TOTAL SHEETS	SHEET NO.
55	2002-022 K	WILL	172	147
STA. 10+00		TO STA. 22+96.05		
FED. ROAD DIST. NO.	ILLINOIS	FED. AID PROJECT		
CONTRACT NO. 62389				

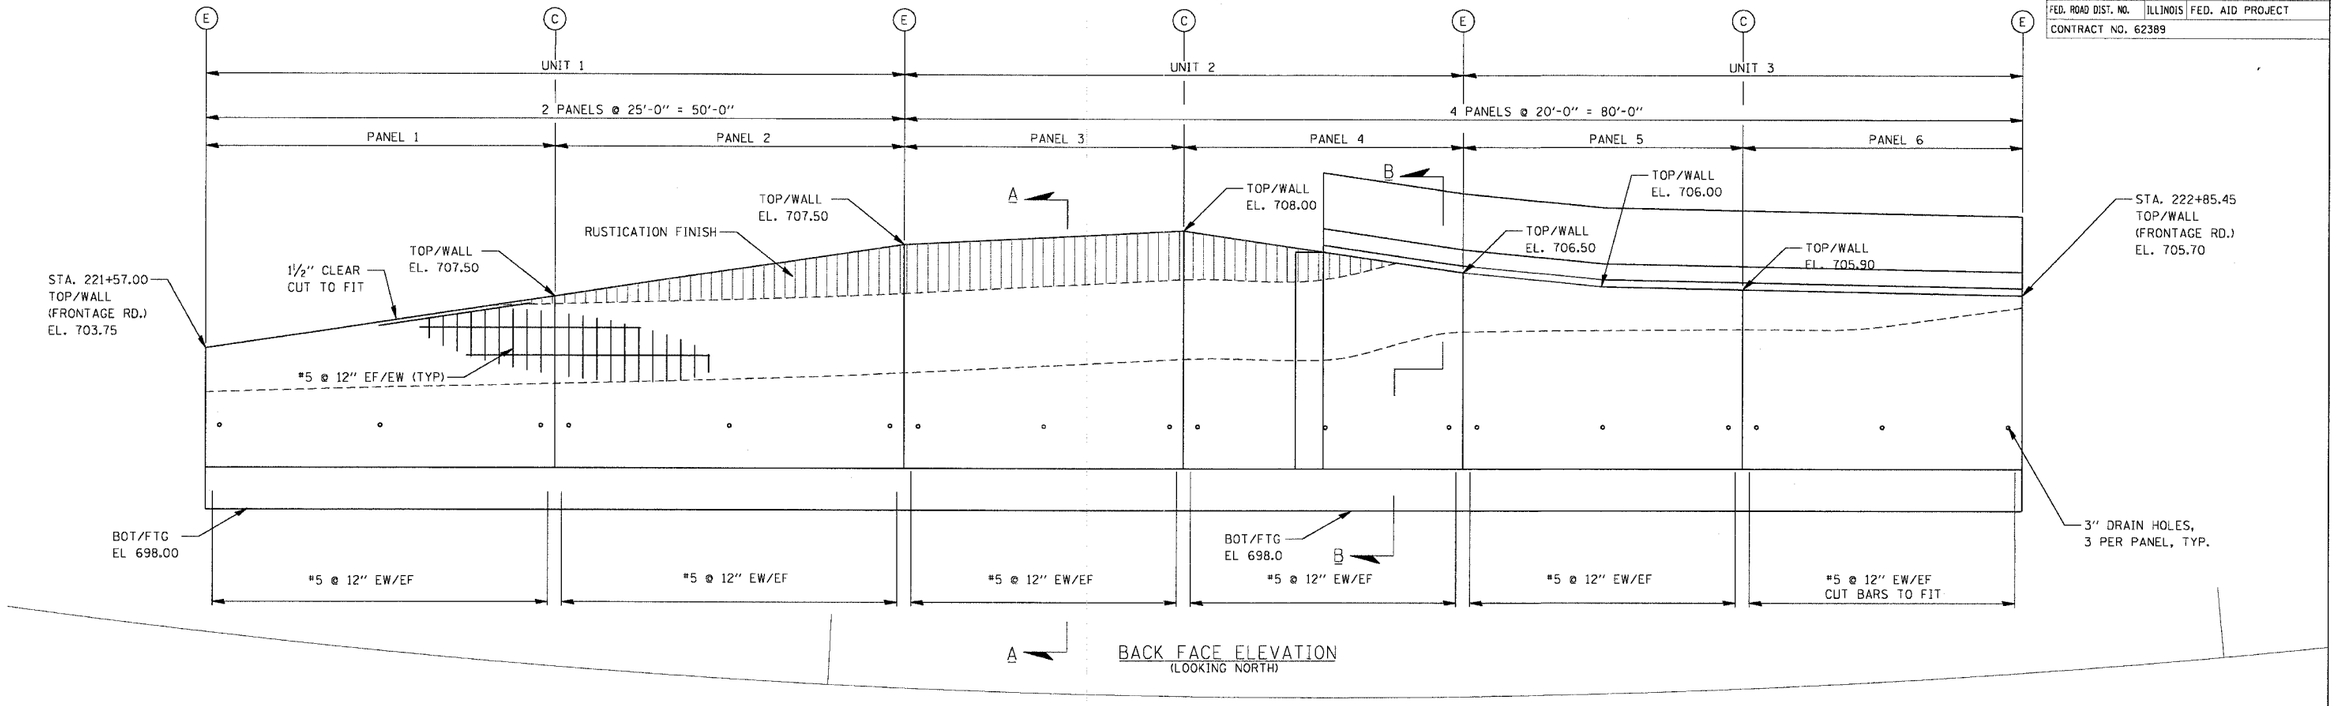

A BACK FACE ELEVATION
(LOOKING NORTH)

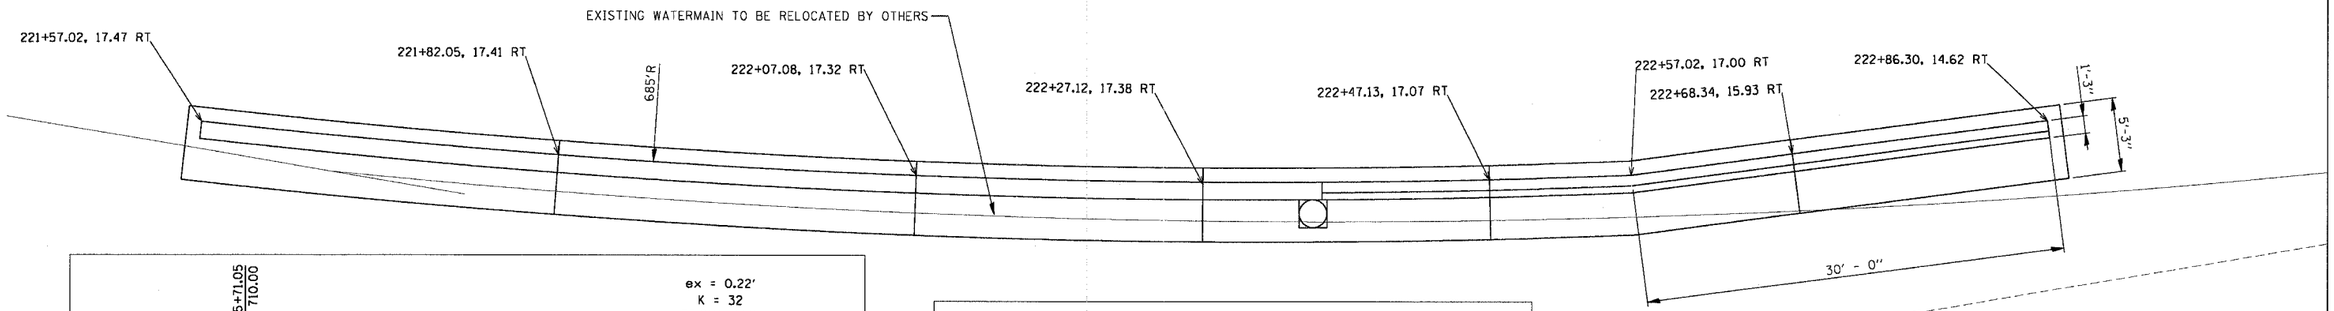

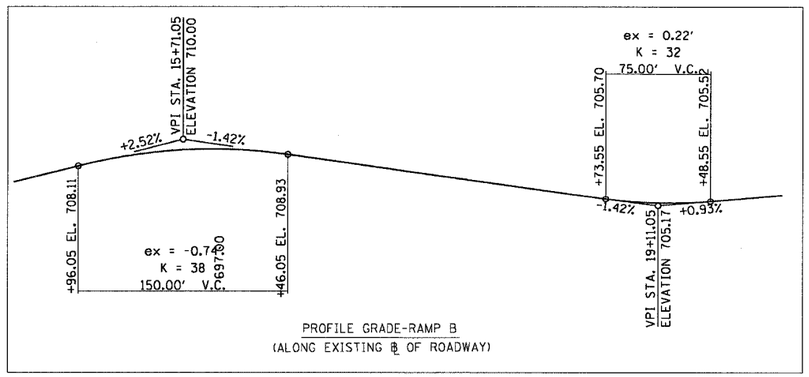

PROFILE GRADE-RAMP B
(ALONG EXISTING ℄ OF ROADWAY)

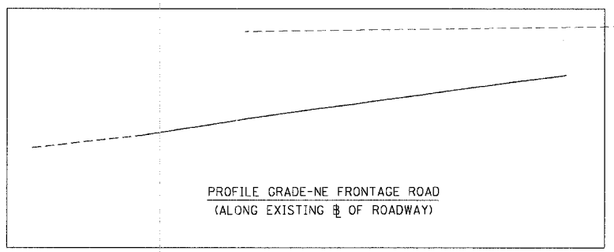

PROFILE GRADE-NE FRONTAGE ROAD
(ALONG EXISTING ℄ OF ROADWAY)

I-55 SB EXIT RAMP B
RETAINING WALL
STR-03

REVISIONS NAME	DATE

ILLINOIS DEPARTMENT OF TRANSPORTATION

I-55 SB EXIT RAMP B
RETAINING WALL

SCALE: 1"=50'
DRAWN BY: RI
DATE: 11/8/2004
CHECKED BY: RI

DMJM HARRIS
303 East Wacker Drive, Suite 600
Chicago, Illinois, 60601 Phone: 312.321.6101 Fax: 312.396.2392

OCTOBER, 2004

PLAN: SURVEYED, PLOTTED, ALIGNMENT CHECKED, CADD FILE NAME, NOTE BOOK, NO., BY, DATE

PROFILE: SURVEYED, PLOTTED, PLANS CHECKED, ELM. NOTED, STRUCTURE NOTATNS CHKD, NOTE BOOK, NO., BY, DATE