ORIGINAL SURVEY		BY	DATE
NOTE BOOK	SURVEYED		
	PLOTTED		
	TEMPLATE		
NO.	AREAS		
	AREAS CHECKED		

FINAL SURVEY		BY	DATE
NOTE BOOK	SURVEYED		
	PLOTTED		
	TEMPLATE		
NO.	AREAS		
	AREAS CHECKED		

P:\05T6d950\E60CAD\cont sheets\sections\55r prgrd.prt

12/22/2004 11:49:40 AM CCostor

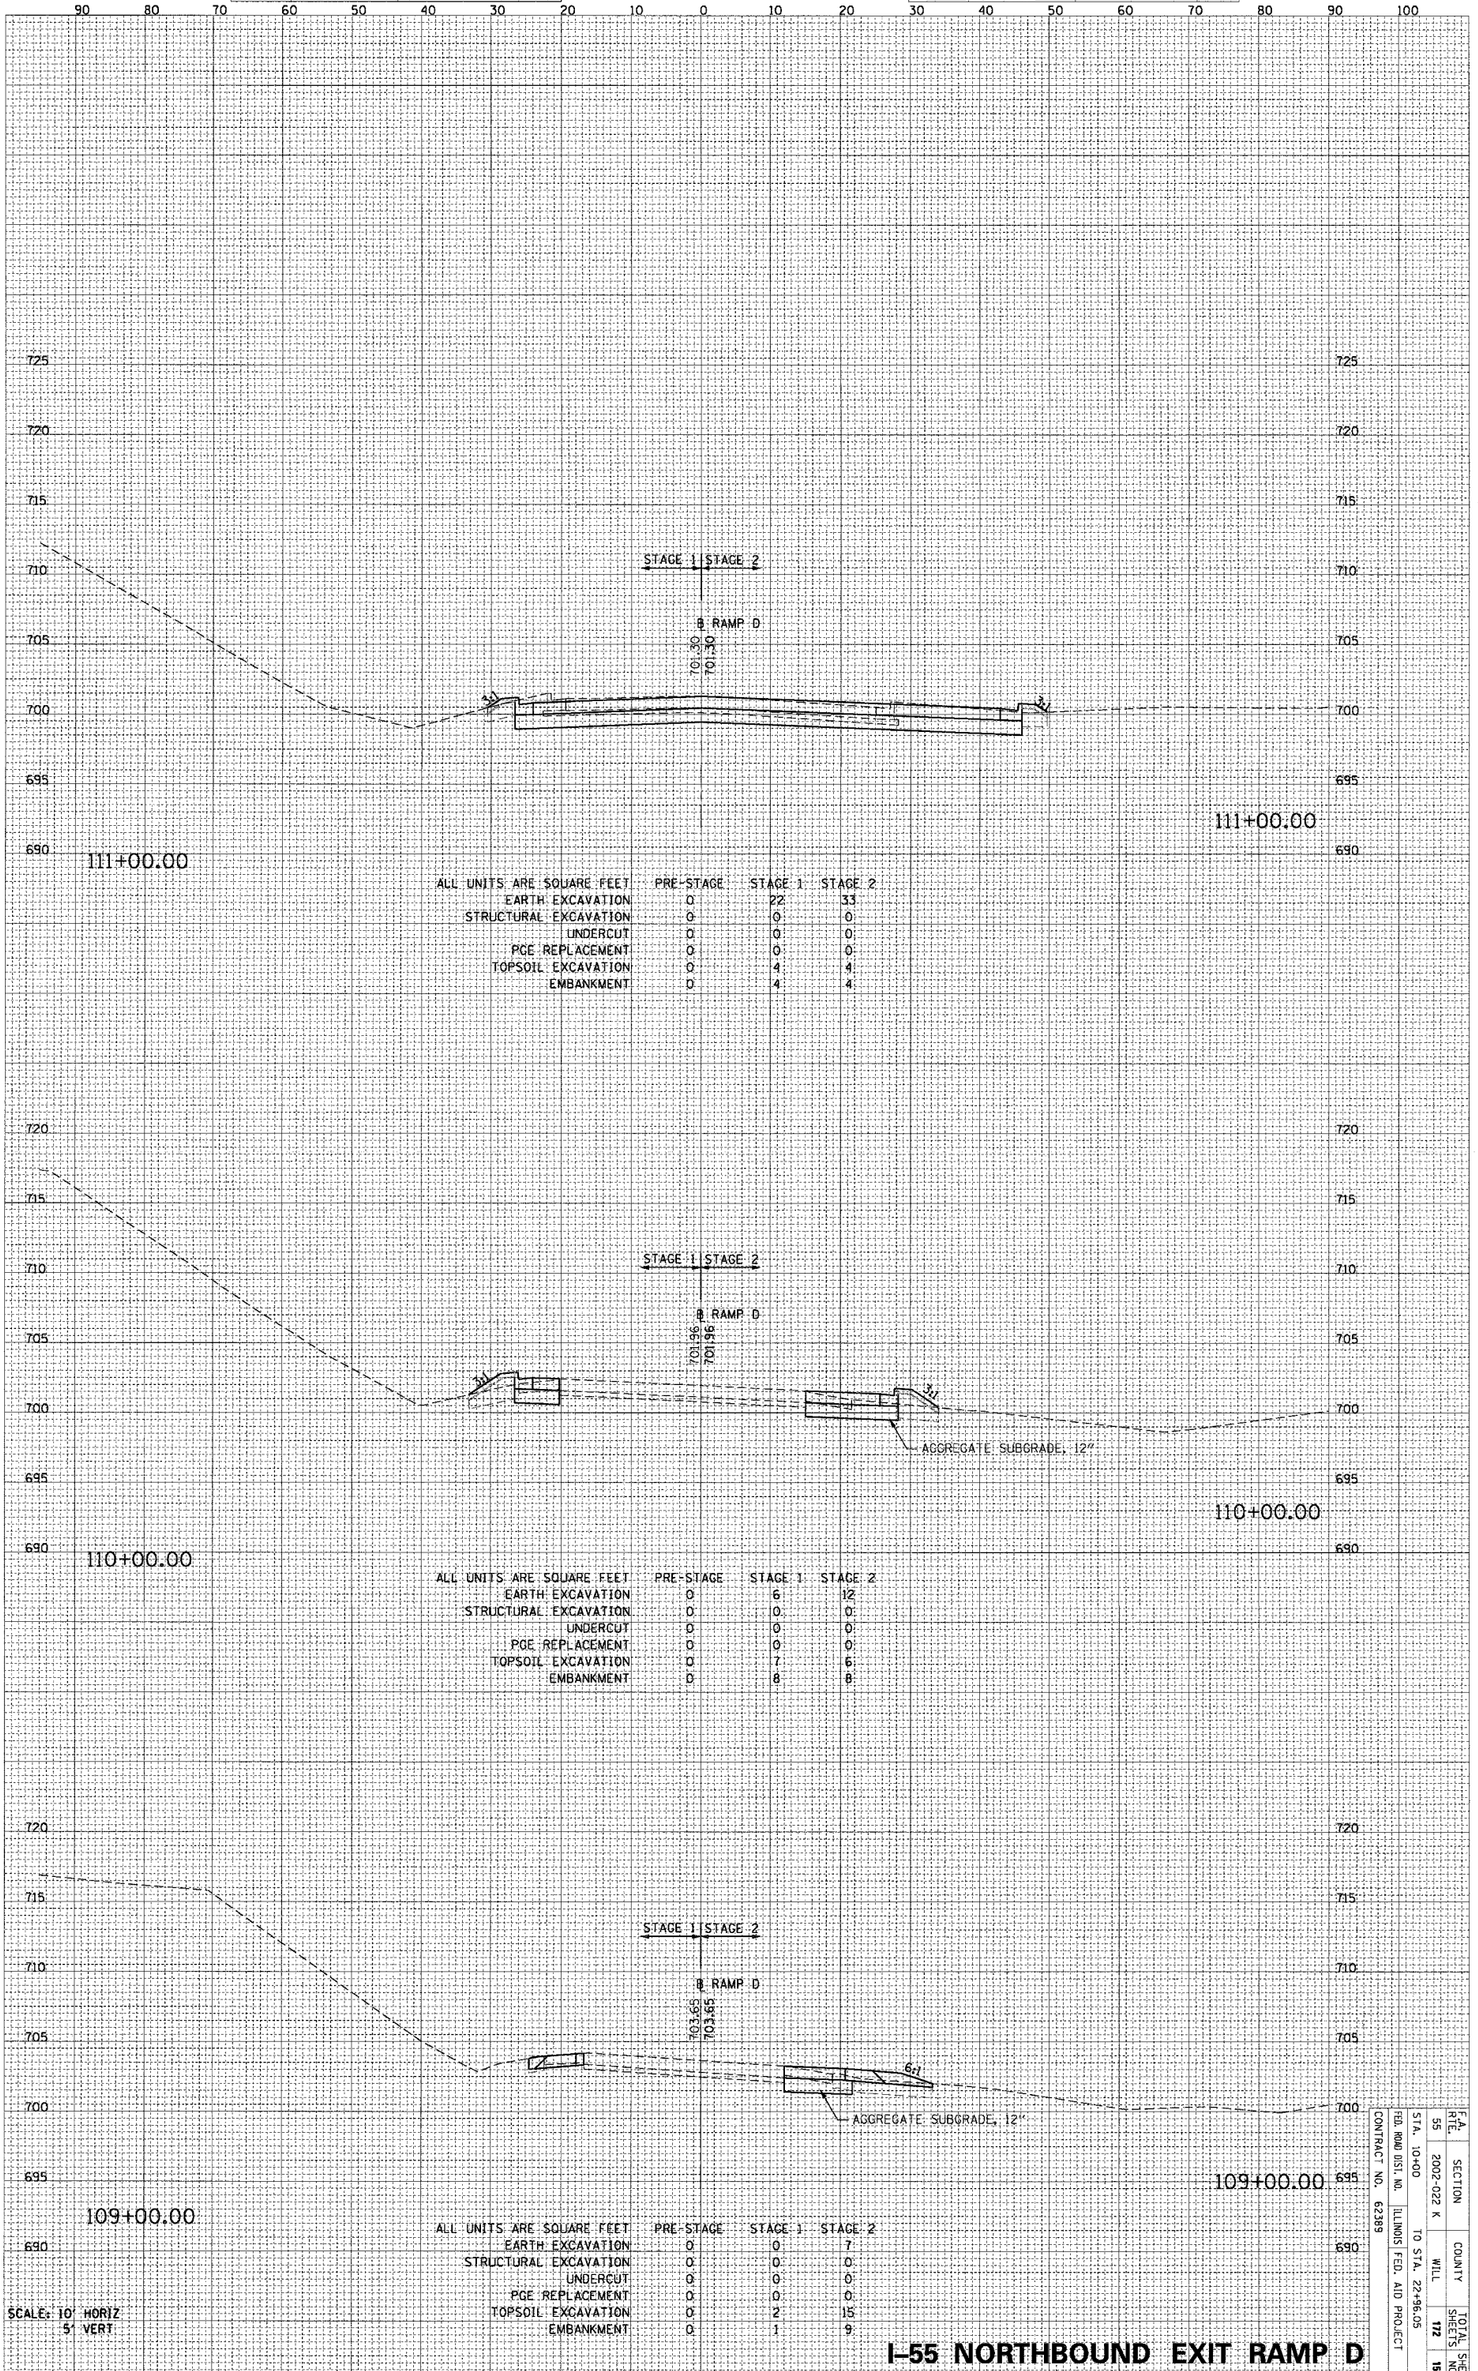

ALL UNITS ARE SQUARE FEET	PRE-STAGE	STAGE 1	STAGE 2
EARTH EXCAVATION	0	22	33
STRUCTURAL EXCAVATION	0	0	0
UNDERCUT	0	0	0
PCC REPLACEMENT	0	0	0
TOPSOIL EXCAVATION	0	4	4
EMBANKMENT	0	4	4

ALL UNITS ARE SQUARE FEET	PRE-STAGE	STAGE 1	STAGE 2
EARTH EXCAVATION	0	6	12
STRUCTURAL EXCAVATION	0	0	0
UNDERCUT	0	0	0
PCC REPLACEMENT	0	0	0
TOPSOIL EXCAVATION	0	7	6
EMBANKMENT	0	8	8

ALL UNITS ARE SQUARE FEET	PRE-STAGE	STAGE 1	STAGE 2
EARTH EXCAVATION	0	0	7
STRUCTURAL EXCAVATION	0	0	0
UNDERCUT	0	0	0
PCC REPLACEMENT	0	0	0
TOPSOIL EXCAVATION	0	2	15
EMBANKMENT	0	1	9

SCALE: 10' HORIZ
5' VERT

I-55 NORTHBOUND EXIT RAMP D

F.A. RTE.	SECTION	COUNTY	TOTAL SHEETS	SHEET NO.
55	2002-022 K	WILL	172	159
STA. 10+00.00		TO STA. 22+96.05		
FED. ROAD DIST. NO.	ILLINOIS	FED. AID PROJECT		
CONTRACT NO. 62389				