F.A.I. RTE.	SECTION	COUNTY	TOTAL SHEETS	SHEET NO.
90/94	2003-0311	COOK	976	11
STA.		TO STA.		
FED. ROAD DIST. NO. 1	ILLINOIS	FED. AID PROJECT		

62583

ACTIVITY ID	ACTIVITY DESCRIPTION	EARLY START	EARLY FINISH	ORIG DUR
BEGIN CONSTRUCTION				
MAINTENANCE	MAINTAIN EXISTING AND PROPOSED LIGHTING SYSTEM	03-Jun-05	30-Nov-07	
MAINTENANCE	MAINTAIN EXISTING AND PROPOSED SURVEILLANCE SYSTEMS	03-Jun-05	30-Nov-07	
SURVEILLANCE	INSTALL PROPOSED SURVEILLANCE SYSTEMS (NOTE 1)	03-Jun-05	30-Nov-07	
INTERSTATE 57				
LIGHTING	CONVENTIONAL LIGHTING FROM HALSTED TO C. & WI. RR (NOTE 2)	01-Apr-06	30-Nov-07	
LIGHTING	TOWER LIGHTING FROM C. & WI. RR TO 95th STREET	03-Jun-05	30-Nov-05	
LIGHTING	COMPLETE LIGHTING FROM C. & WI. RR TO 95th STREET	30-Nov-05	30-Nov-07	
BISHOP FORD FREEWAY				
LIGHTING	TOWER LIGHTING FROM C & WI. RR TO M.L. KING DRIVE	03-Jun-05	30-Nov-05	
LIGHTING	COMPLETE LIGHTING INSTALLATION	30-Nov-05	30-Nov-07	
DAN RYAN EXPRESSWAY				
LIGHTING	TOWER LIGHTING FROM 95TH STREET TO 89TH STREET S/B WITH TEMP. WIRING	03-Jun-05	30-Sep-05	
LIGHTING	TOWER LIGHTING FROM 95TH STREET TO 71ST STREET WITH TEMP. WIRING	30-Sep-05	30-Nov-06	
LIGHTING	TOWER LIGHTING FROM 83RD STREET TO 79TH STREET	03-Jun-05	30-Sep-05	
LIGHTING	COMPLETE LIGHTING FROM 95TH STREET TO 71ST STREET	30-Sep-05	30-Nov-07	
LIGHTING	TOWER LIGHTING FROM 47TH STREET TO 44TH STREET WITH TEMP. WIRING	30-Nov-05	30-Nov-06	
LIGHTING	TOWER LIGHTING FROM 44TH STREET TO 39TH STREET WITH TEMP. WIRING	03-Jun-05	30-Nov-05	
LIGHTING	COMPLETE LIGHTING FROM 71ST STREET TO 47TH STREET	01-Jan-06	30-Nov-07	
LIGHTING	COMPLETE LIGHTING FROM 47TH STREET TO 39TH STREET	01-Nov-06	30-Nov-07	
LIGHTING	COMPLETE LIGHTING FROM 39TH STREET TO 31ST STREET	01-Nov-06	01-Apr-07	

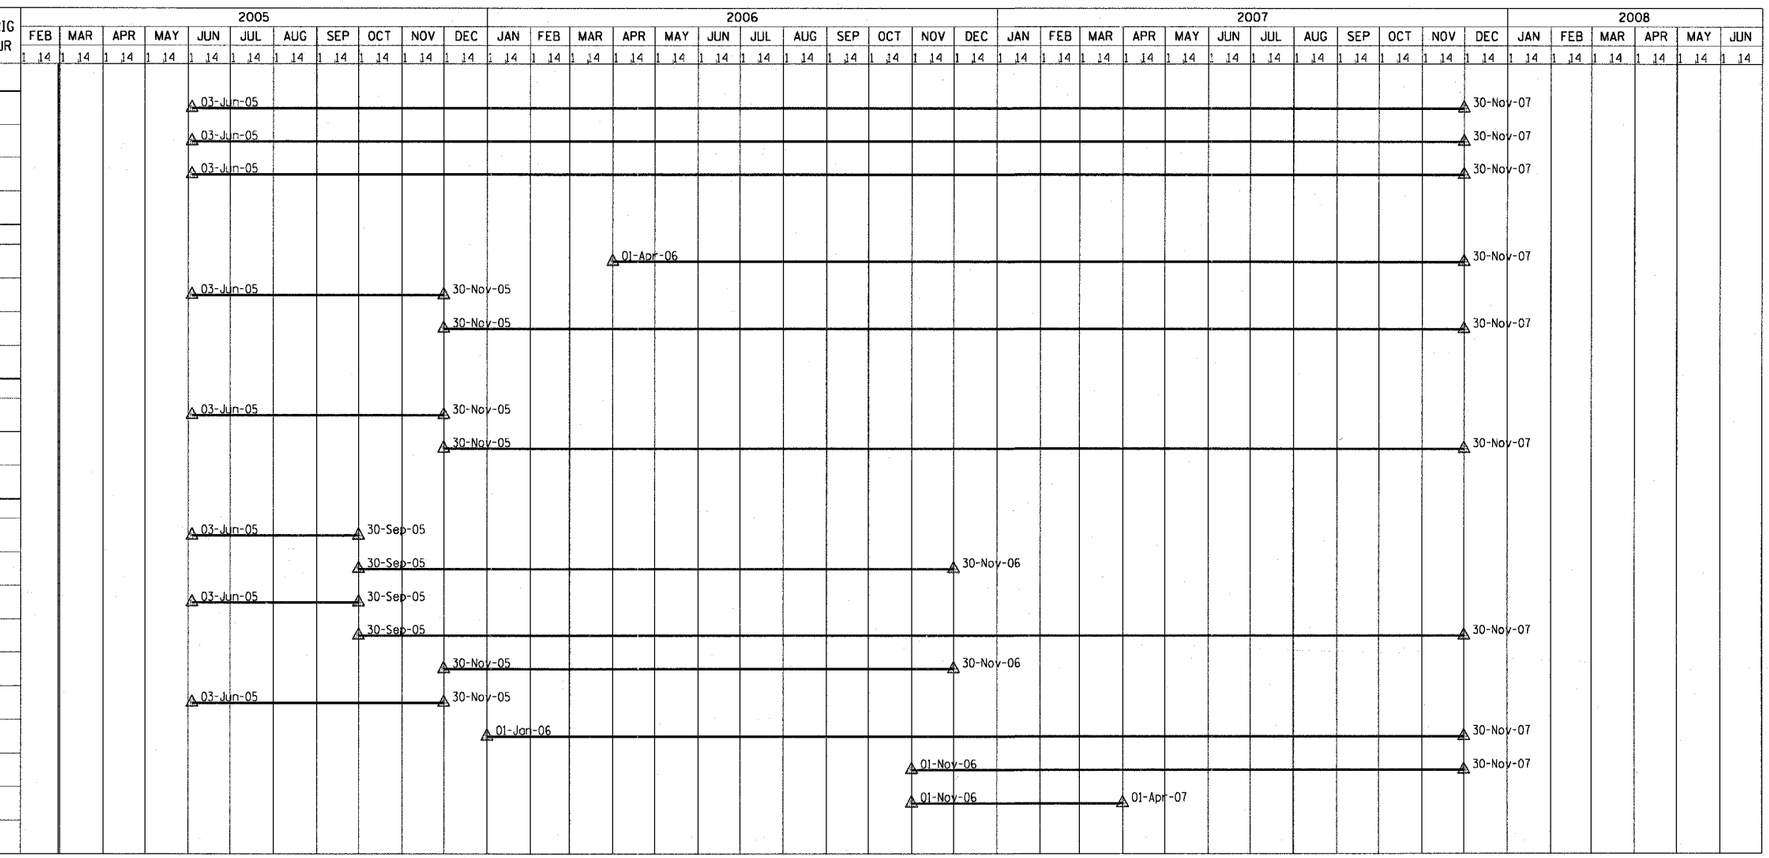

NOTES:

1. SURVEILLANCE SYSTEMS SHALL BE INSTALLED IN ACCORDANCE WITH ITS CONSTRUCTION STAGING DRAWINGS STG-01 THROUGH STG-09. LOCAL RAMP METERING MUST BE OPERATIONAL WHEN NEW RAMPS ARE OPEN TO TRAFFIC. COORDINATE WORK WITH WORK IN OTHER CONTRACTS AS REQUIRED.
2. LIGHTING FOR RAMPS TO AND FROM HALSTED STREET MUST BE OPERATIONAL FOR OPENING OF RAMPS CONSTRUCTED IN CONTRACTS 62694 (17A) AND 62695 (17B) SCHEDULED FOR COMPLETION MAY 12, 2006.
3. PROVIDE LIGHTING FOR ALL RAMPS WHEN RAMPS ARE OPEN TO TRAFFIC. COORDINATE WORK WITH WORK IN OTHER CONTRACTS AS REQUIRED.

CTE ENGINEERS
CONSOER TOWNSEND ENVIRODYNE ENGINEERS, INC.
303 EAST WACKER DRIVE, SUITE 600
CHICAGO ILLINOIS 60601-5212, PHONE: (312) 938-0300

REVISIONS	
NAME	DATE
REVISED	1/21/05

ILLINOIS DEPARTMENT OF TRANSPORTATION
F.A.I. 90/94 (DAN RYAN EXPRESSWAY)
31st STREET TO I-57

SUGGESTED CONSTRUCTION SCHEDULE

SCALE: NONE
DRAWN BY: CJM/HAR
DATE: October 29, 2004
CHECKED BY: JPC

m:\P40468\Elec\05 Chr\2D\StrtContract 2\CS02002A.sht
01/24/2005 11:59:05 AM